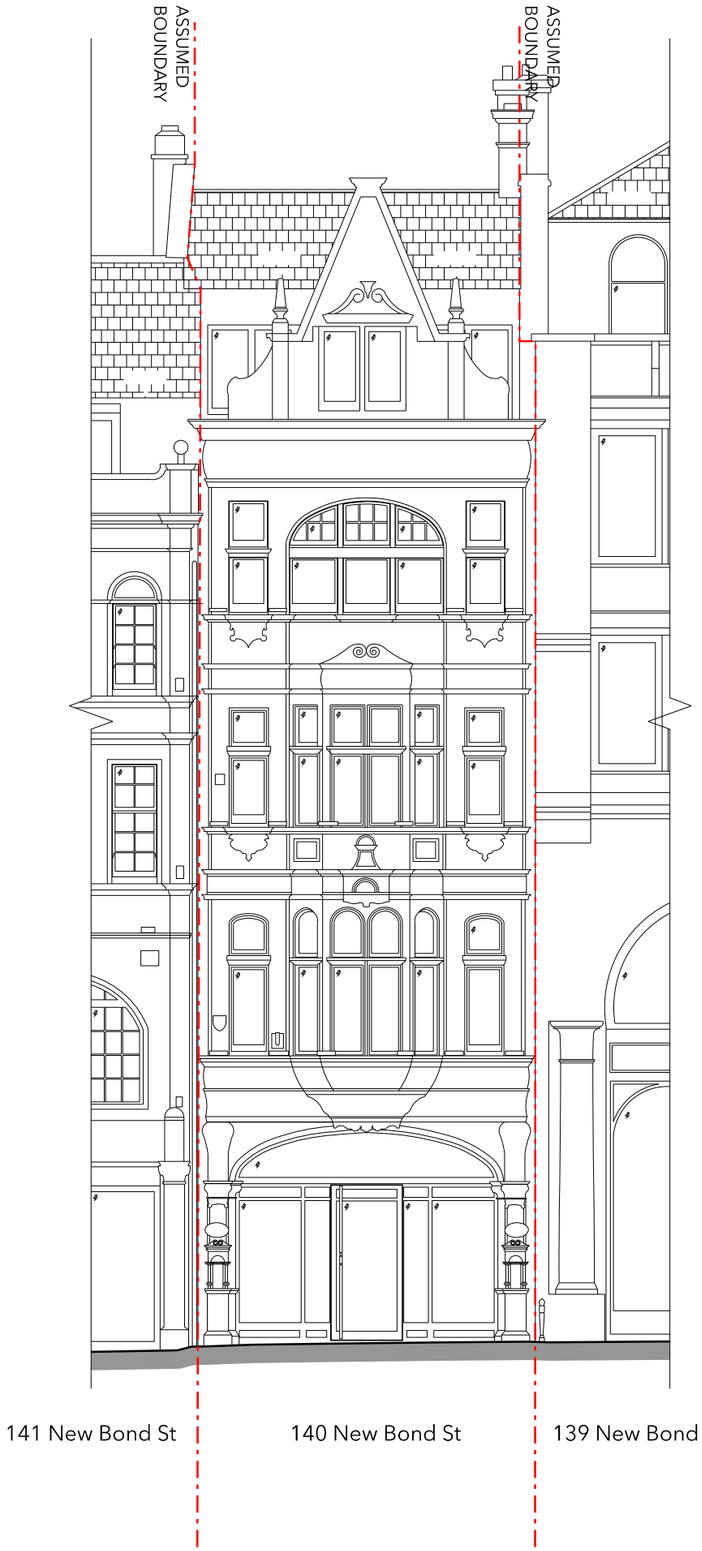

EXISTING FRONT ELEVATION
SCALE 1:100 @ A3

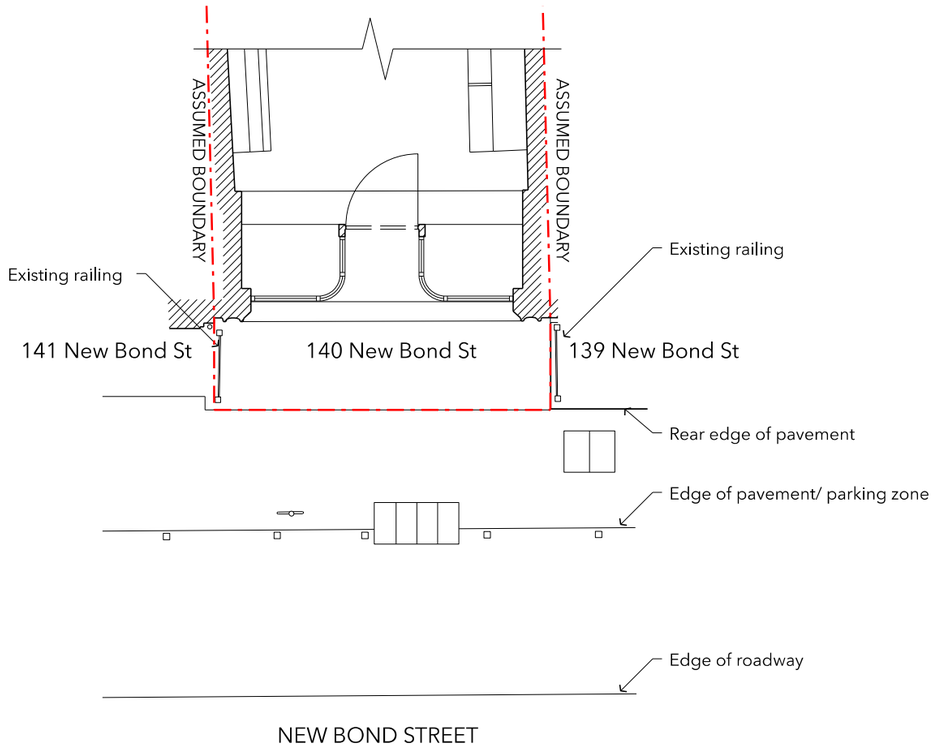

EXISTING PLAN
SCALE 1:100 @ A3

Note
Do not scale from this drawing.
Use figured dimensions only.
Dimensions given in mm unless otherwise stated.
All dimensions to be checked on-site.
Any discrepancies to be reported to the architect before any work commences.
Gruff Limited ©

0 1 2 5m
1:100 @A3

Rev	Chk	Reason	Date
-	RC	Advertising consent	06.03.2024

Client
ST Lonia Ltd

Project
140 New Bond Street W1

Title
Existing Front Elevation

Date	**Drawn by**
06.03.2024	SS

Scale @ A3	**Purpose**
1:100 @ A3	P

Number	**Rev**
G319-141	-

gruff

mail@gruffarchitects.com
020 8692 9130
Unit D Emperor House
Dragonfly Place
London SE4 2FL
gruffarchitects.com