SITE LOCATION PLAN
SCALE 1:1250

N

1:1250

25m 0 25m 50m 75m 100m 125m

EXISTING EAST ELEVATION
SCALE 1:200

EXISTING WEST ELEVATION
SCALE 1:200

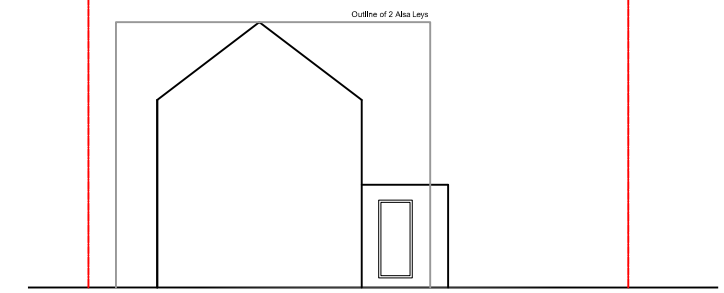

EXISTING NORTH ELEVATION
SCALE 1:200

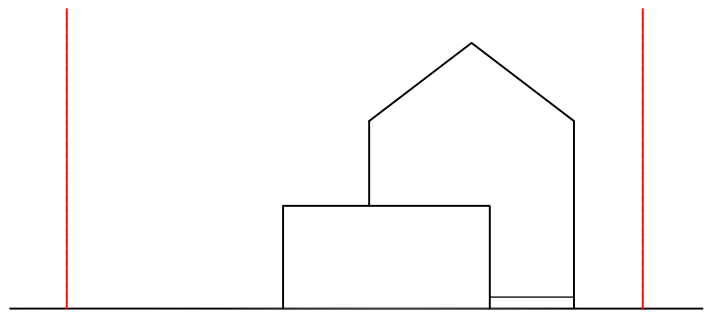

EXISTING SOUTH ELEVATION
SCALE 1:200

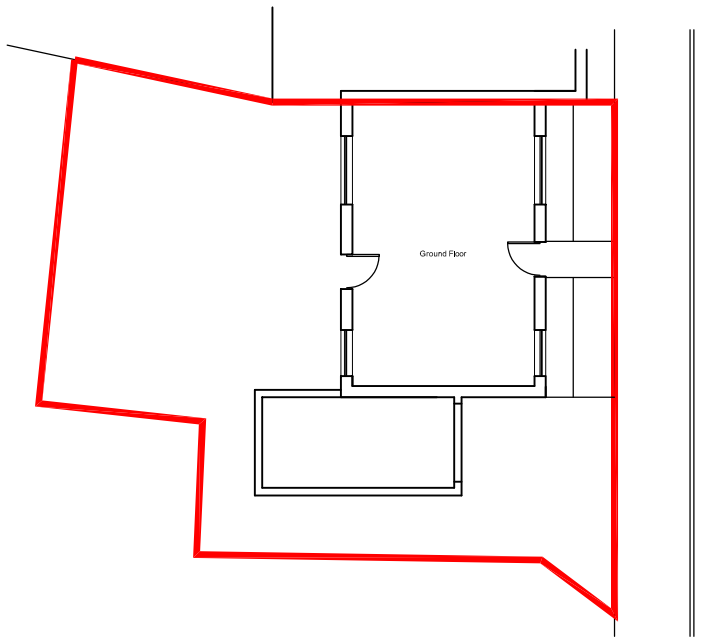

N

EXISTING SITE PLAN AND GROUND FLOOR PLAN
SCALE 1:200

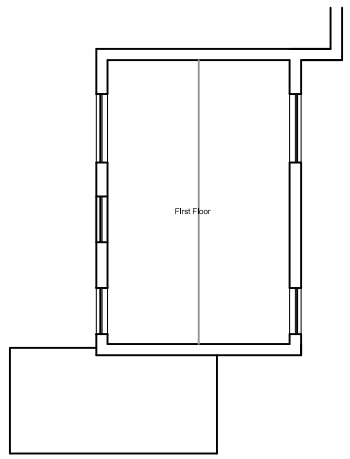

EXISTING FIRST FLOOR PLAN
SCALE 1:200

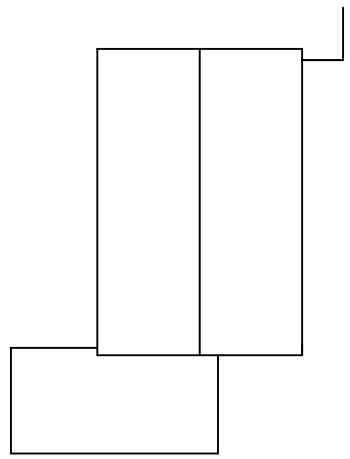

EXISTING ROOF PLAN
SCALE 1:200

1:200

4m 0 4m 8m 12m 16m 20m

REV	DESCRIPTION	DATE	DRAWN	AUTH
P1	Preliminary Issue	01.03.24	RW	RW
P2	Issued for planning	09.03.24	RW	RW
P3	Scale bar added	11.03.24	RW	RW

All dimensions are to be checked on site.
For the avoidance of doubt, all dimensions are measured to wall structure and not finishes unless otherwise stated.

Client:

Project: **4 Alsa Leys**

Title: **Existing Plans and Elevations**

Project No: **1040** | Date: **01/03/24** | Scale: **Varies@A3** | Rev: **P3**

Drawing No: **(PA)002** | Series: **(PA) PLANNING**

Drawn: **RW** | Auth: **RW** | Status: **PRELIMINARY**