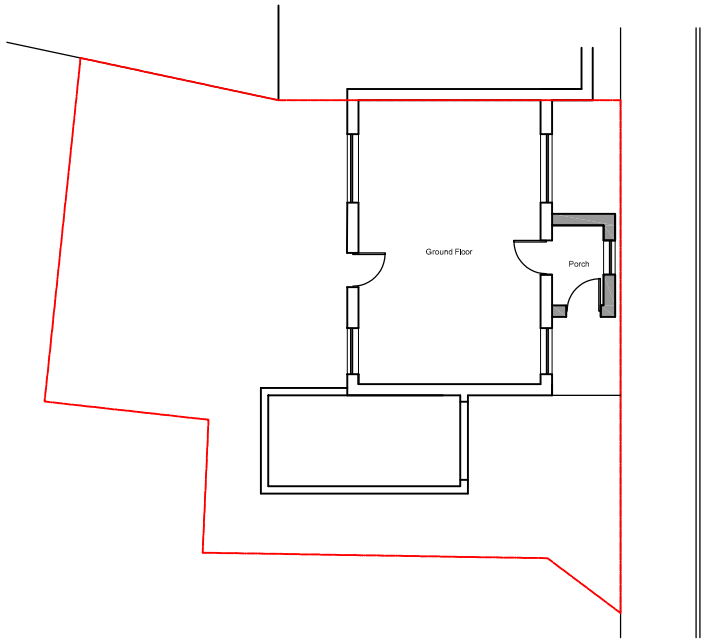

N

PROPSED SITE PLAN AND GROUND FLOOR PLAN
SCALE 1:200

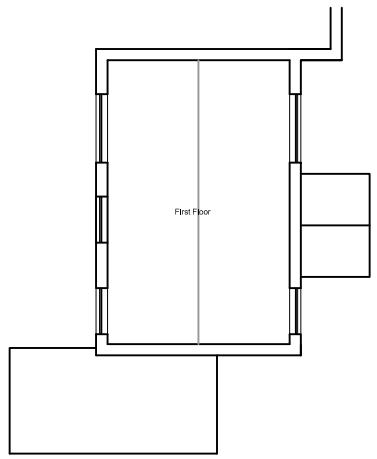

PROPOSED FIRST FLOOR PLAN
SCALE 1:200

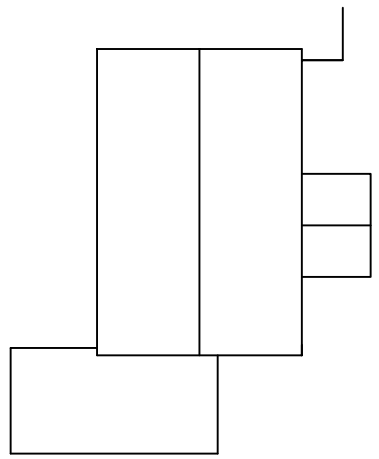

PROPOSED ROOF PLAN
SCALE 1:200

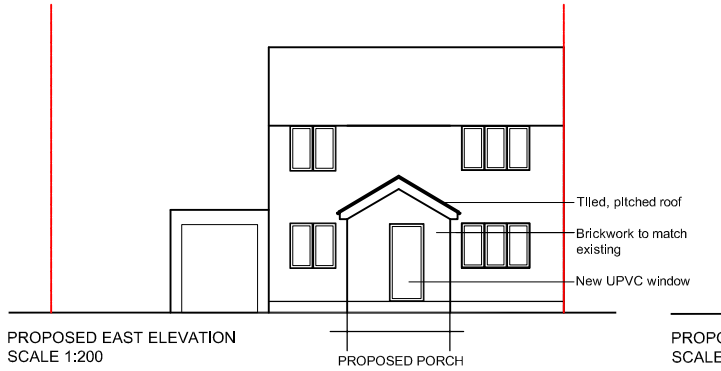

PROPOSED EAST ELEVATION
SCALE 1:200

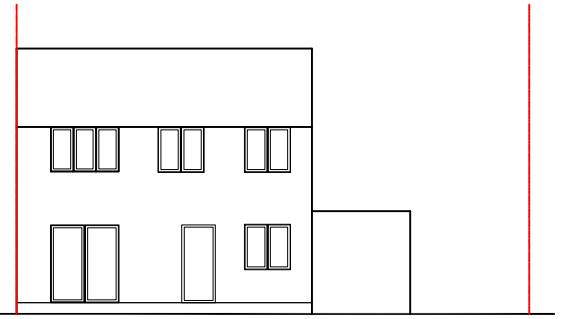

PROPOSED WEST ELEVATION
SCALE 1:200

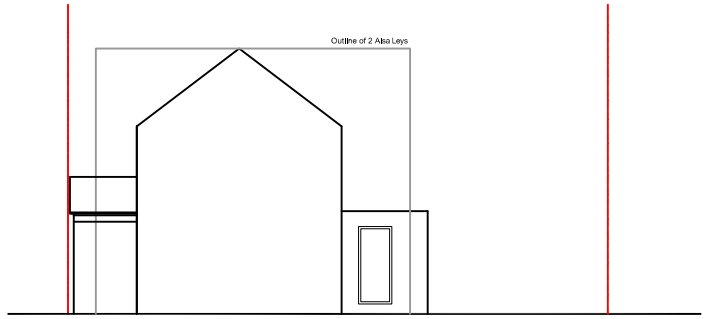

PROPOSED NORTH ELEVATION
SCALE 1:200

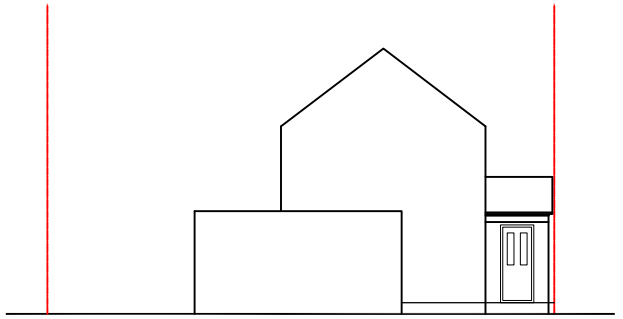

PROPOSED SOUTH ELEVATION
SCALE 1:200

1:200

4m 0 4m 8m 12m 16m 20m

REV	DESCRIPTION	DATE	DRAWN	AUTH
P1	Preliminary Issue	01.03.24	RW	RW
P2	Issued for planning	09.03.24	RW	RW

All dimensions are to be checked on site.
For the avoidance of doubt, all dimensions are measured to wall structure and not finishes unless otherwise stated.

Client:

Project: **4 Alsa Leys**

Title: **Proposed Plans and Elevations**

Project No: **1040** | Date: **01/03/24** | Scale: **Varies@A3** | Rev: **P2**

Drawing No: **(PA)005** | Series: **(PA) PLANNING**

Drawn: **RW** | Auth: **RW** | Status: **PRELIMINARY**