NOTE: this drawing is to be read in conjunction with the Engineers Structural Calculations

G. R. Sexton C.Eng., MICE

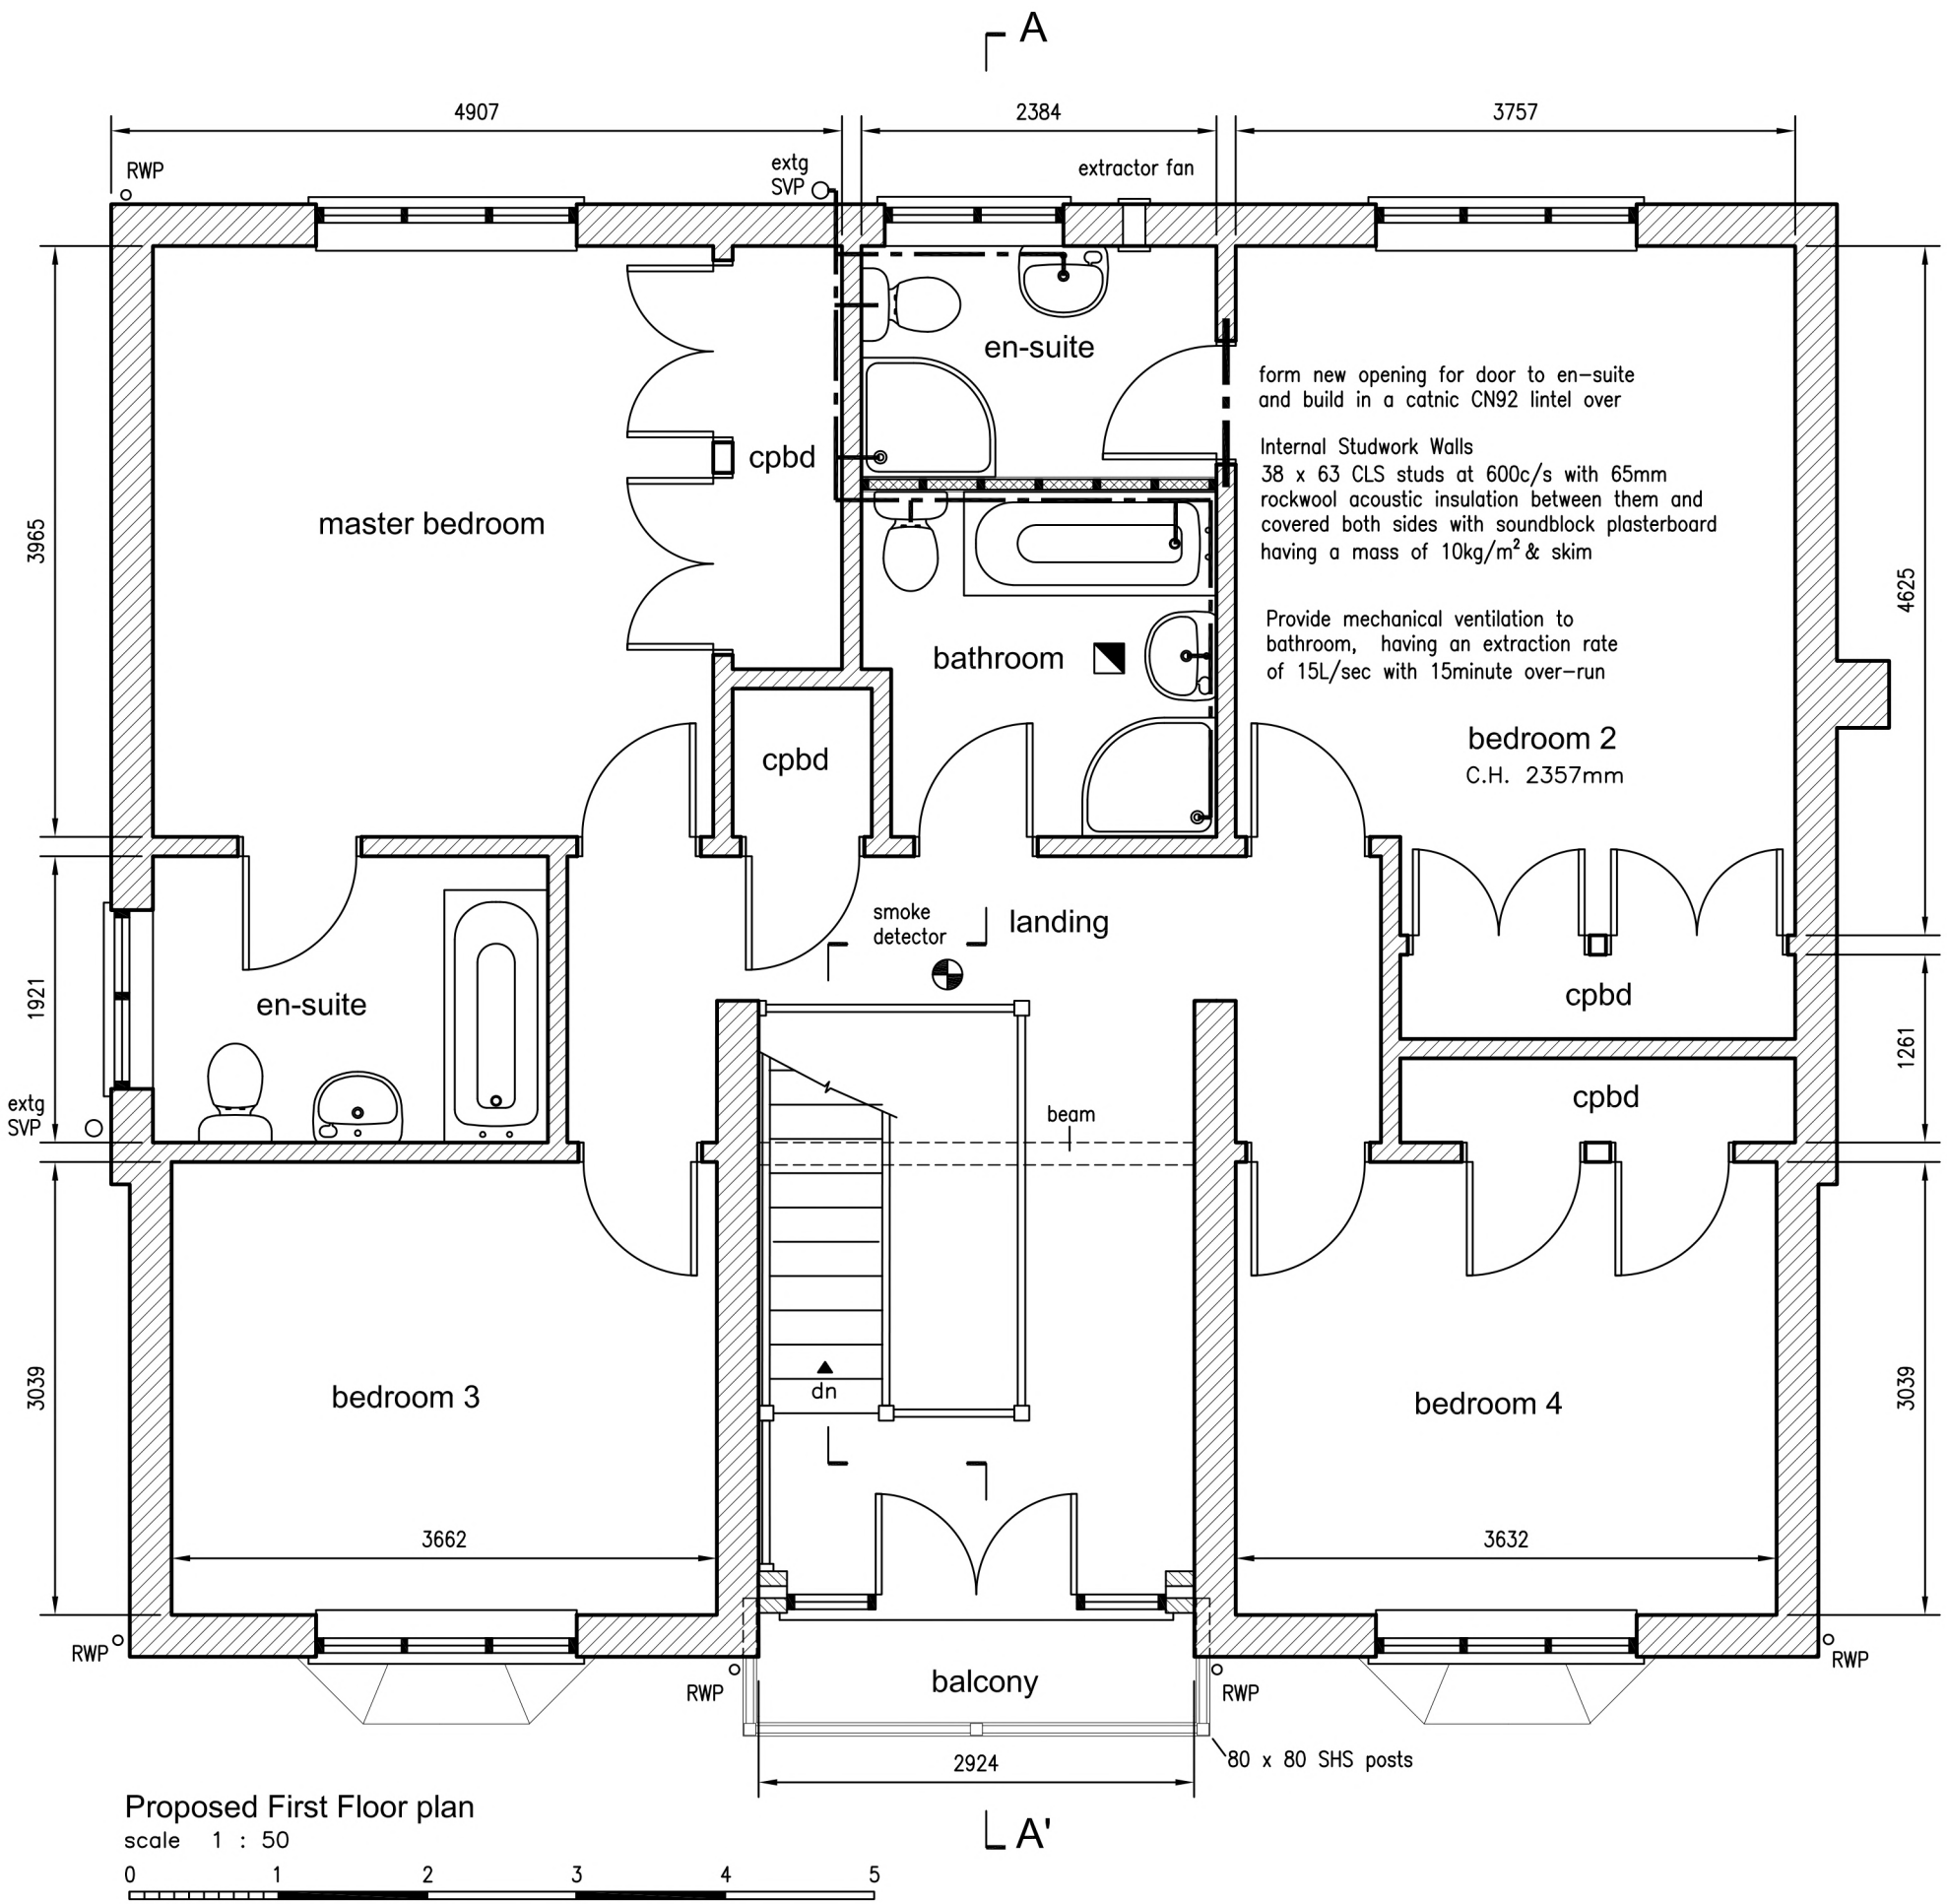

Proposed First Floor plan

scale 1 : 50

0 1 2 3 4 5

SEXTON DESIGN SERVICES

BUILDING, CIVIL, & STRUCTURAL ENGINEERING SERVICES

21A Empress Avenue, West Mersea, CO5 8EX, [redacted]

CLIENT

Mr Rasseen Ahem,

'Laburnam', Plains Farm Close, Ardleigh, CO7 7QU

PROJECT

MODIFICATIONS to FRONT ELEVATION and INTERNAL ALTERATIONS to 'LABURNAM', PLAINS FARM CLOSE, ARDLEIGH, CO7 7QU

PROPOSED FIRST FLOOR PLAN

Scale 1 : 50
Designed GRS
Drawn GRS
Date February 2024
DRG. No. 2105/04