FIXTURES LEGEND		
	wall light	
	ceiling spot light	
	ceiling bayonet light	
	twin low level socket	
	single low level socket	
	twin high level socket	
	single low level socket	
	mechanical extract fan	
	trickle vent	
	one way light switch	
2	two way light switch	
SD	smoke detector	
HD	heat detector	
CD	carbon monoxide detector	
	radiator with trv fitted	
client to advise on location of fixtures		

= wall type IW02

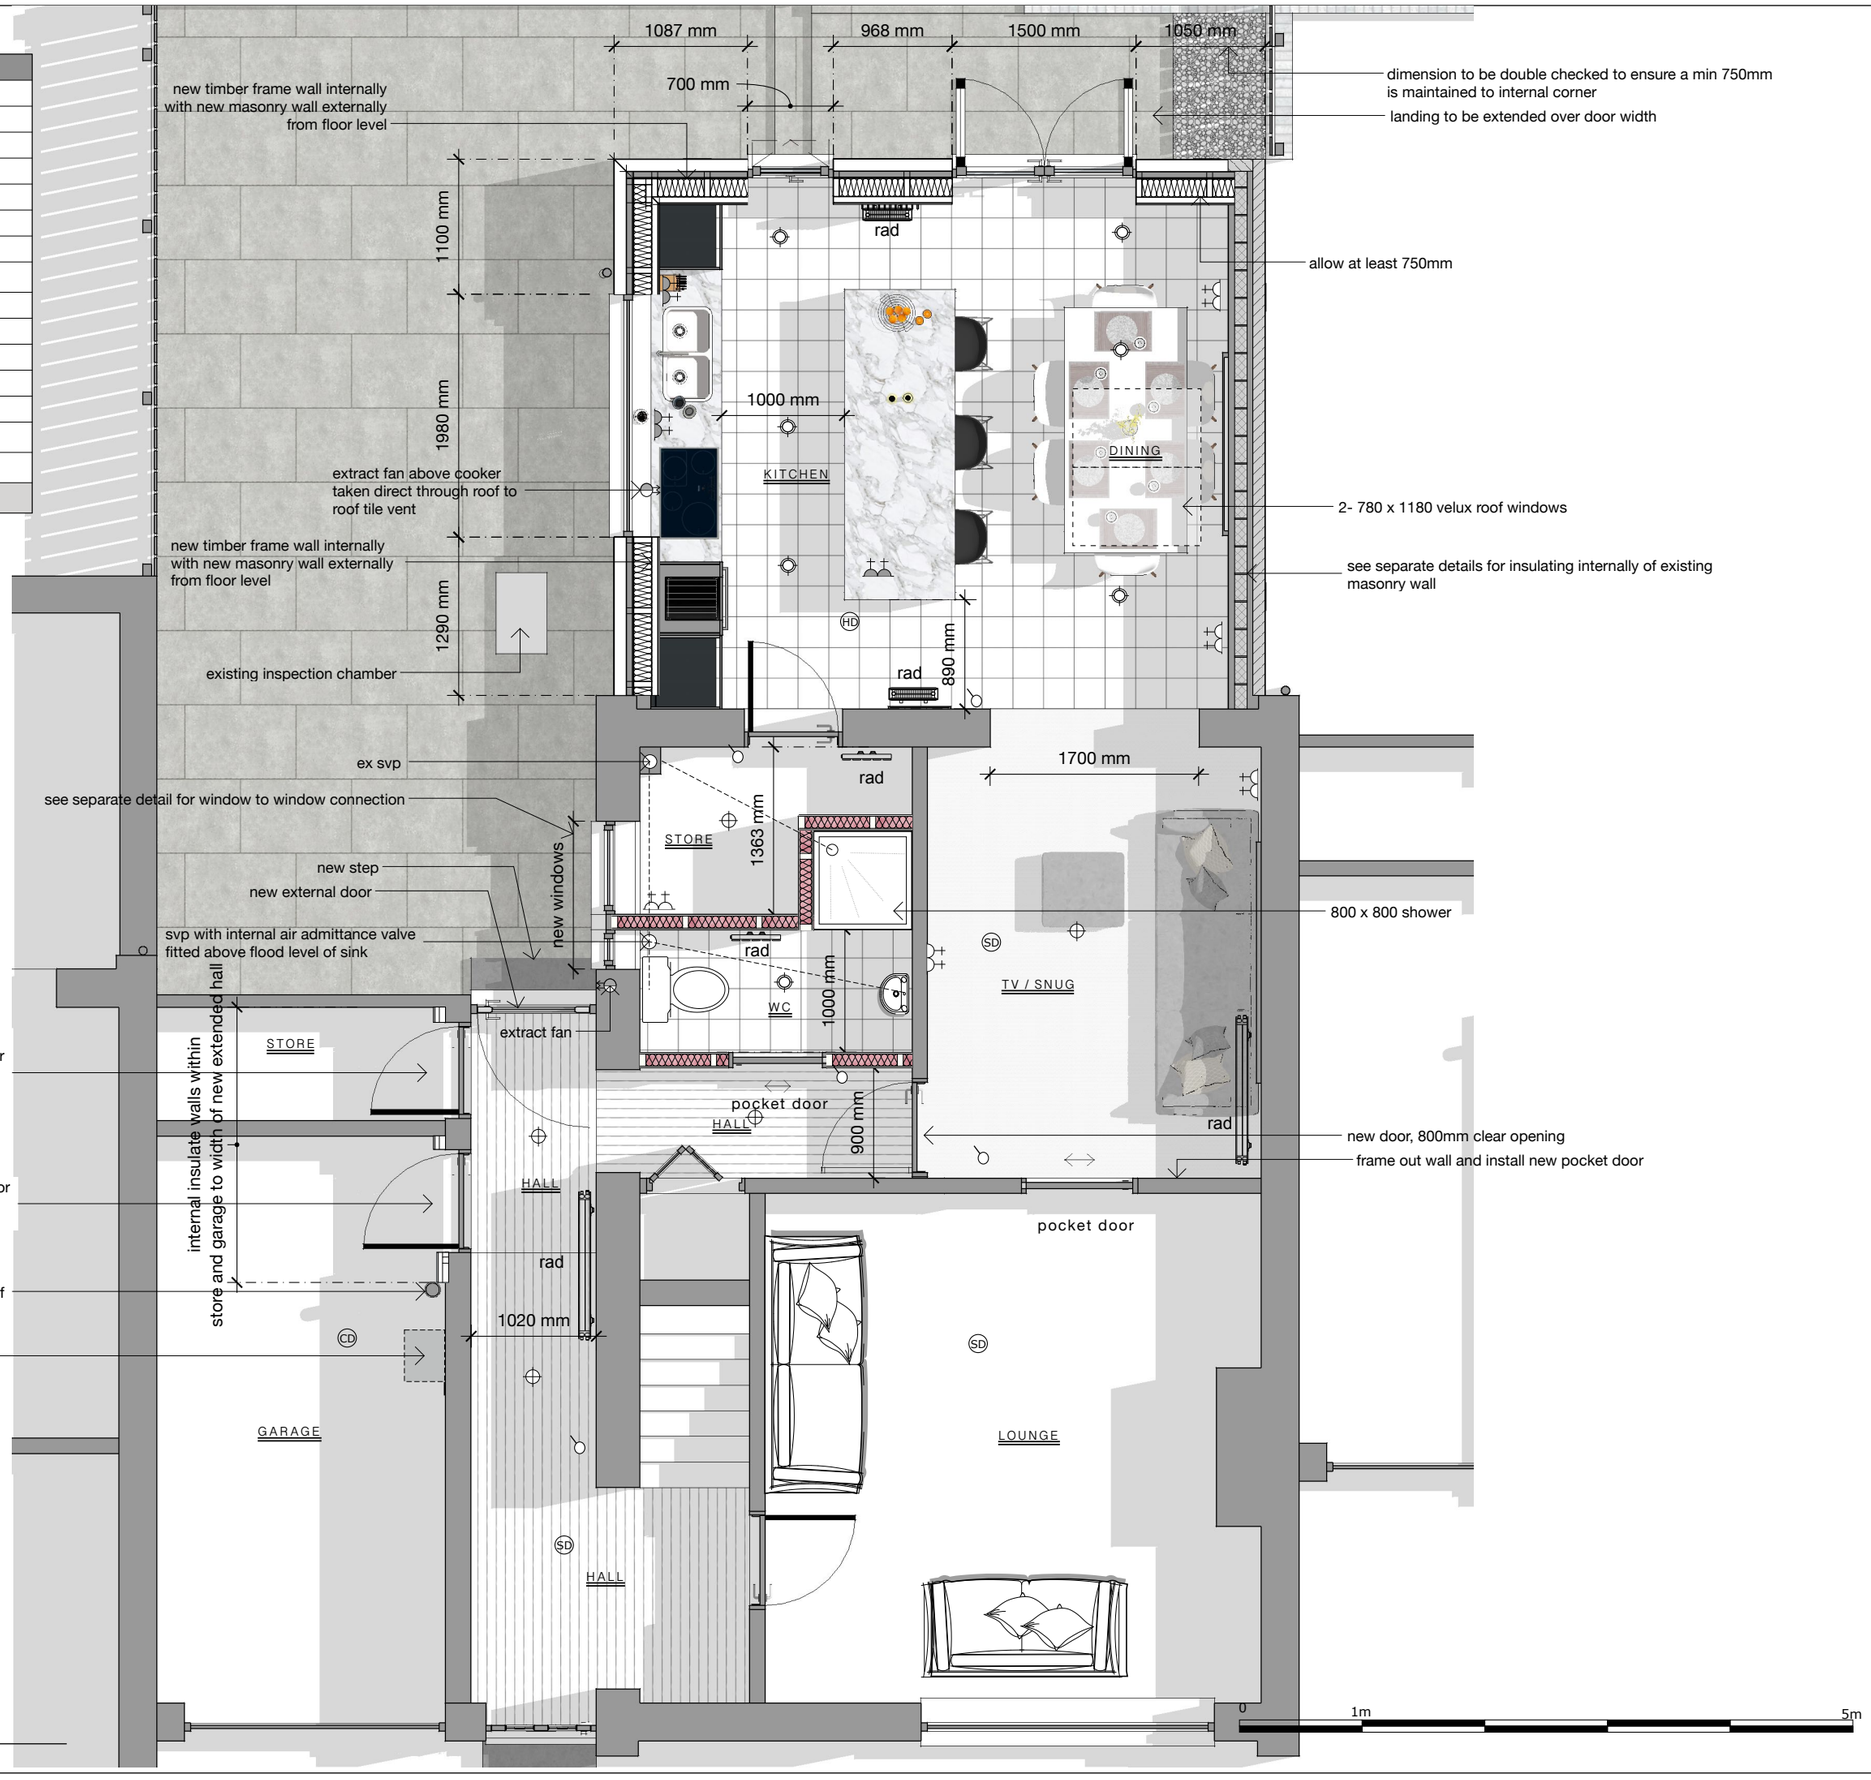

P :: PROPOSED GROUND FLOOR PLAN

3 scale: 1:50

KW Architectural

PROPOSED EXTENSION AND ALTERATIONS TO DWELLING FOR MR AND MRS J. SZPUNAR
65 RULLION ROAD
PENICUIK
EH26 9HZ

NOTE: THESE DRAWINGS IN FULL ARE TO BE USED FOR THE PURPOSE OF OBTAINMENT OF LOCAL AUTHORITY APPROVALS IE PLANNING PERMISSION AND BUILDING WARRANTS OR WHERE APPLICABLE AND TO BE USED FOR QUOTATION ONLY. IT IS THE CONTRACTORS RESPONSIBILITY TO CHECK ALL MEASUREMENTS OF ALL NECESSARY SIZES AND RESPONSIBILITY FOR CORRECTNESS AND COMPLETENESS OF HIS OWN MEASUREMENTS NOT WITH STANDING THE APPROVAL OF THE DESIGNER AND OR BUILDING STANDARDS SURVEYOR.
LEVELS AND SPECIFICATIONS ARE TO BE VERIFIED PRIOR TO COMMENCEMENT OF WORKS AND PURCHASING OF GOODS. DRAWINGS HAVE BEEN DONE IN ACCORDANCE WITH SITE SURVEY. NO RESPONSIBILITY SHALL BE HELD FOR GAS, WATER SUPPLY AND DISCHARGE SERVICES WHICH ARE WITHIN FOOTPRINT OF PROPOSED WORKS AND ANY SPECIALIST FOUNDATIONS REQUIREMENTS. LEVELS AND MEASURMENTS TAKEN AND ALSO POSITIONING OF BOUNDARY LINES. IT IS THE CLIENTS RESPONSIBILITY TO ENSURE THAT BOUNDARY LINES NOTED ON DRAWINGS ARE CORRECT BEFORE WORK COMMENCEMENT DO NOT SCALE OFF DRAWINGS

revisions:

SHEET 3