0 50 100mm

sheet scale

50

100 mm

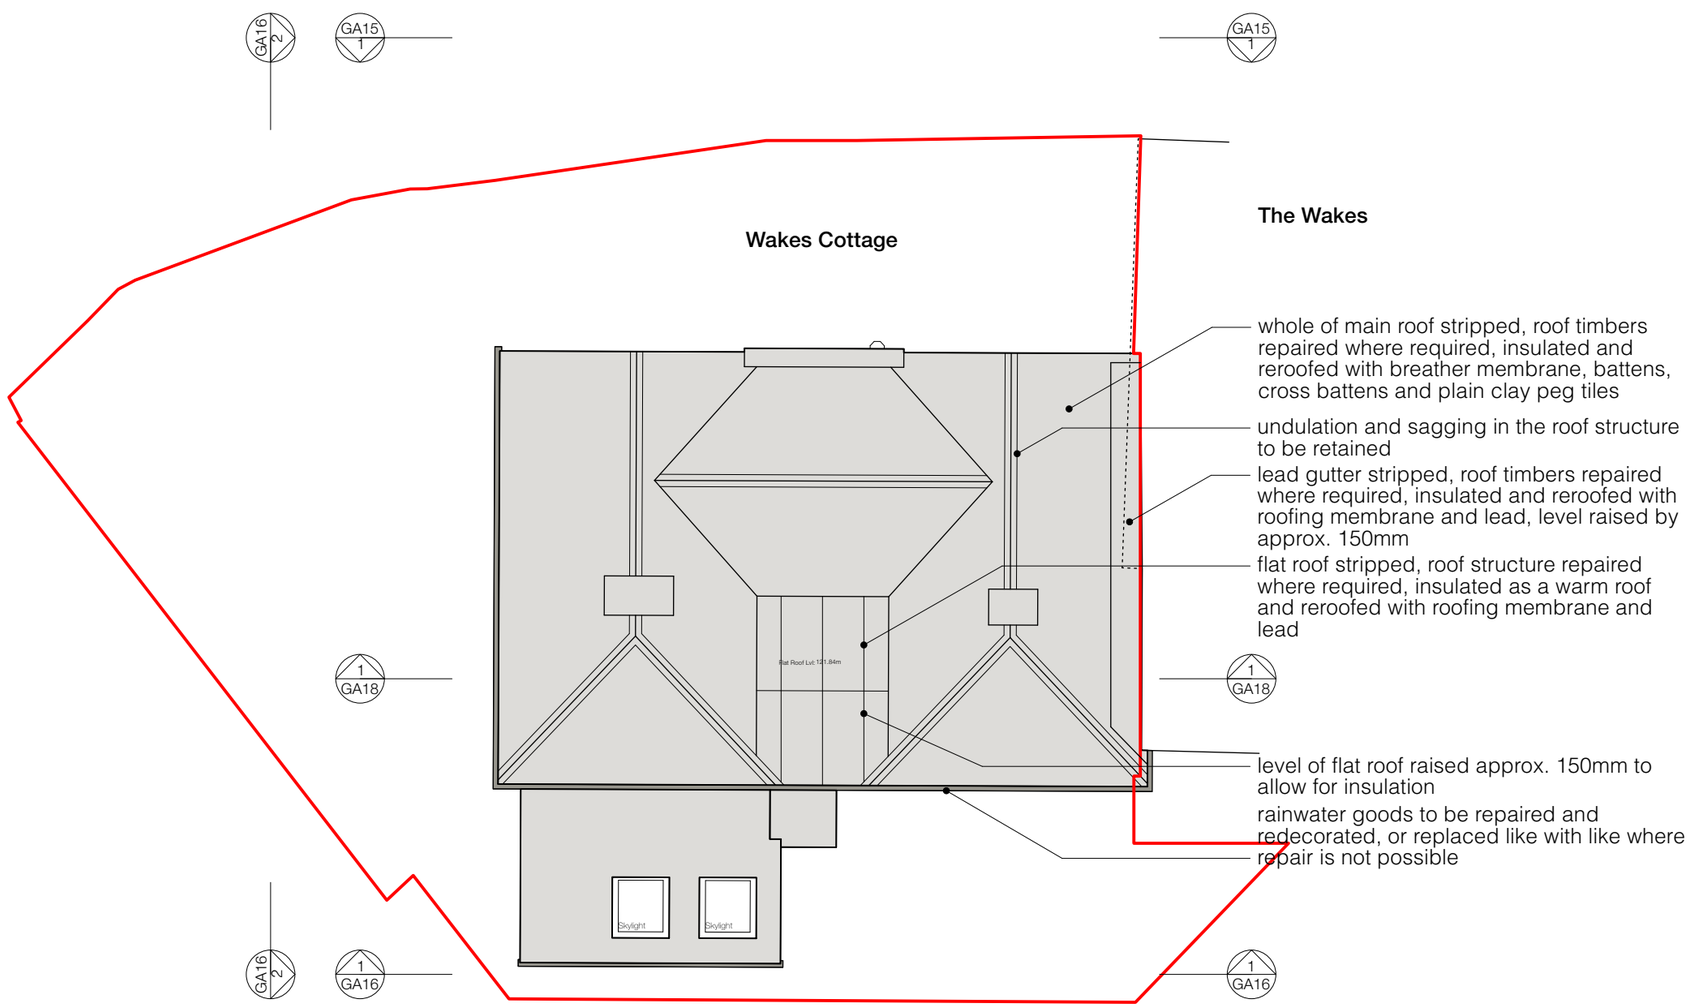

1 Proposed: roof plan
Scale: 1:100

Key Plan

Use only dimensioned drawings; printed copies may not be accurate.

Check drawing on receipt and immediately report any discrepancies to the Architect.

Verify all dimensions and levels on site prior to construction.

Proposed works are based on survey information provided by others, for which the architect is not responsible.

The contents of this drawing are the copyright of Sarah Earney Architecture & Conservation and shall not be re-used without their written permission.

Notes

DRAWING FOR WHICH CONSENT IS SOUGHT

Rev.	Date	Note
A	22/02/24	LBC application
-	22/01/24	Draft issue

Project
Wakes Cottage

Address
High Street, Selborne GU34 3JH

Client
Paul Travers and Melissa de Carteret

Drawing number
2307_GA14

Drawing Title
Proposed: roof plan

Scale @ A3
1:100

SARAH EARNEY
Architecture & Conservation

26 Fieldend, Twickenham TW1 4TF

Limited company registered in England number 12030858
Registered office: Unit A Green Barn, West Down Farm, Corton Denham, Sherborne, Dorset, DT9 4LG

N