The right to construct buildings depicted in these architectural drawings and images is provided to the owner of the copyright, Foundation Architecture Ltd, pursuant to the Copyright, Designs and Patents Act 1988

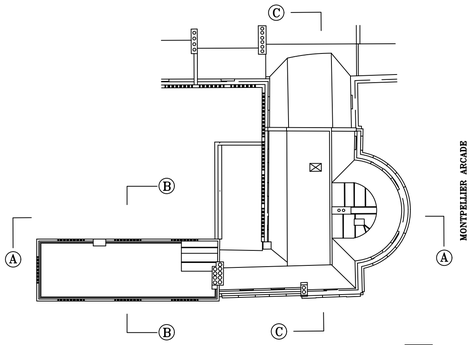

K E Y P L A N

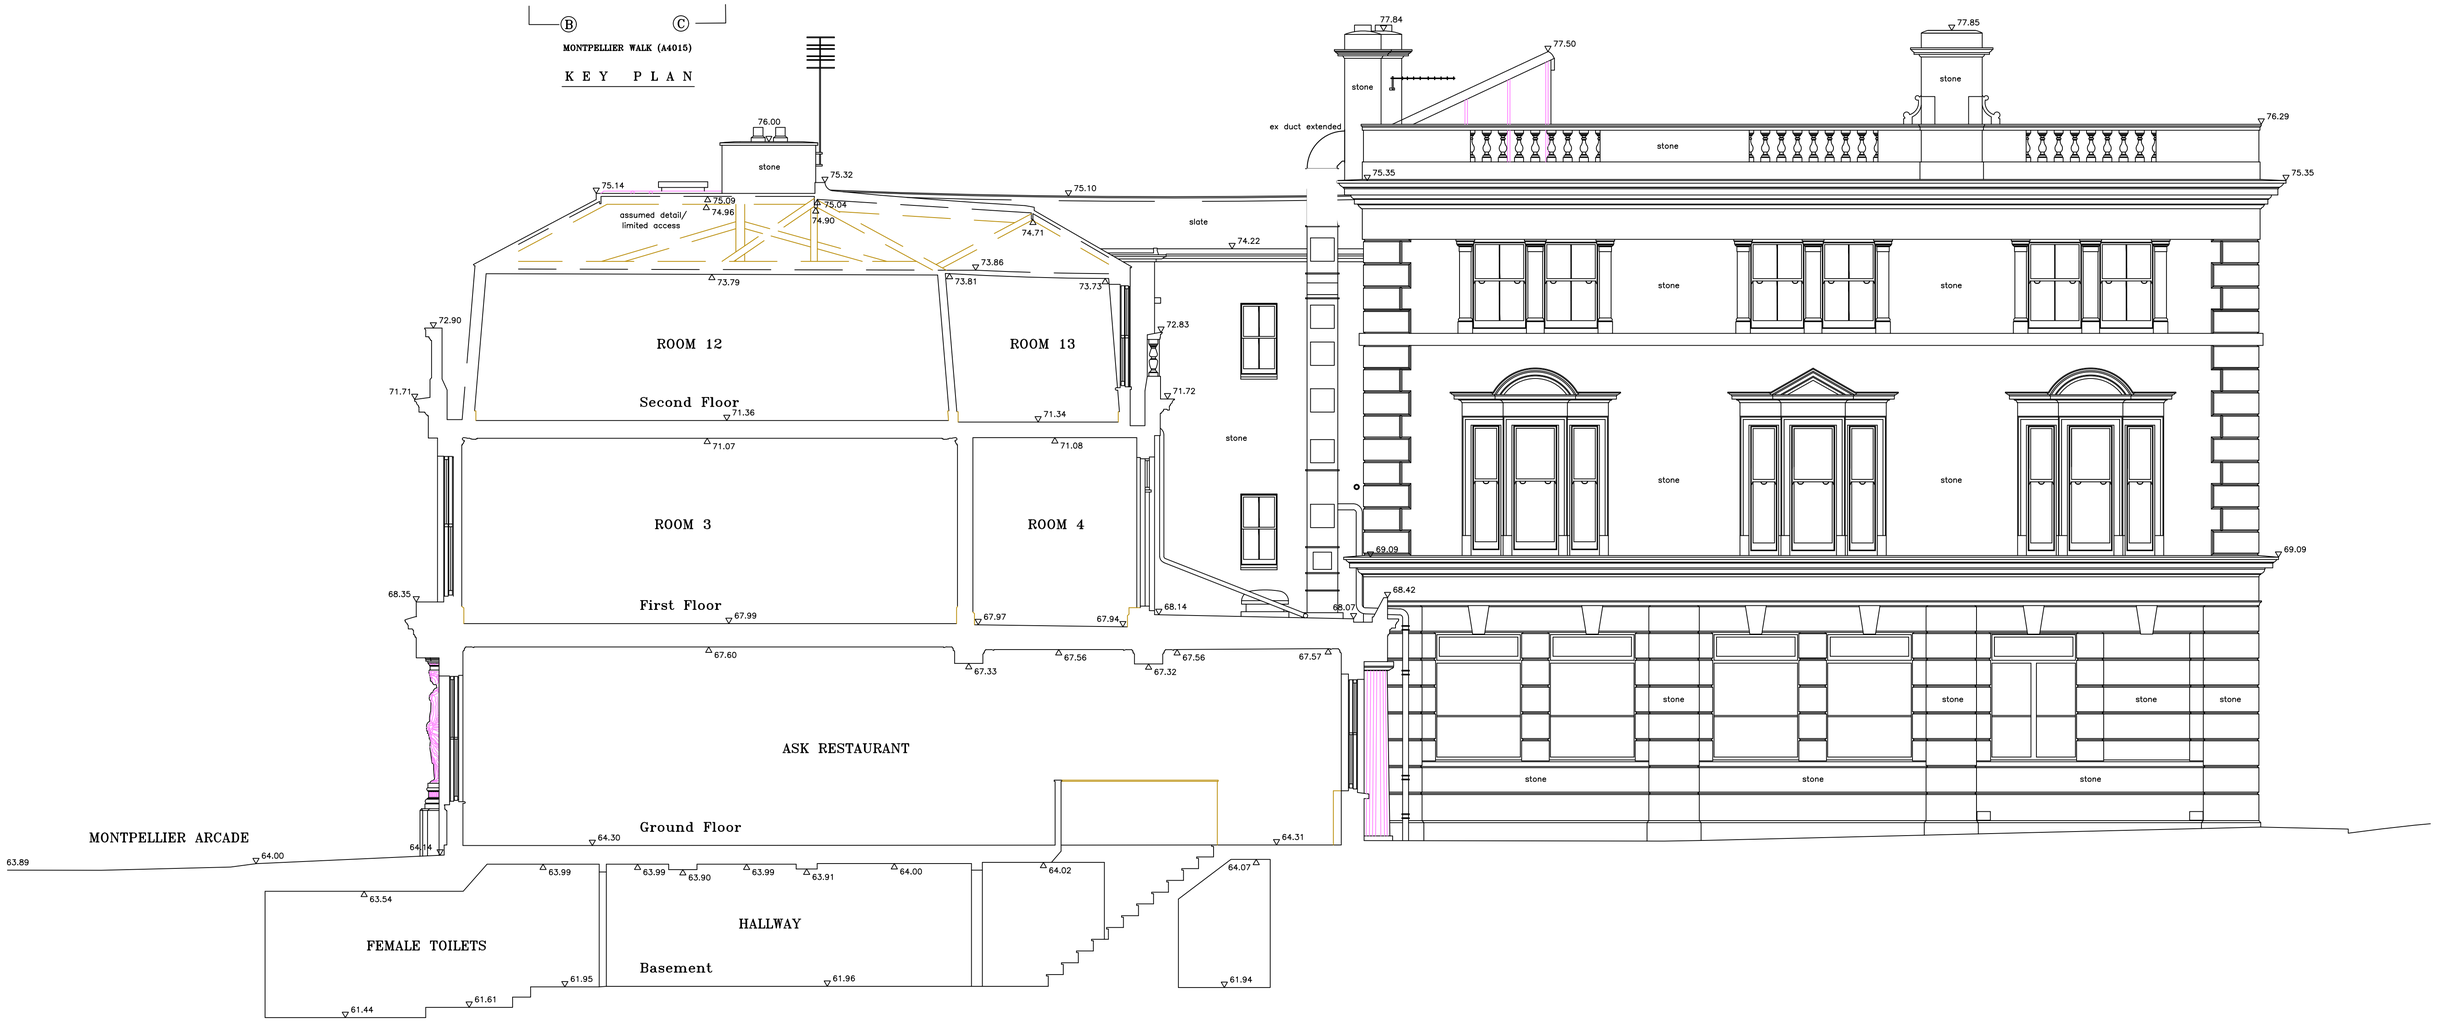

S E C T I O N A – A

60.00m A.O.D

1.0 0.0 1.0 2.0 3.0 4.0 5.0 6.0 7.0

Scale = 1 : 50

FOR PLANNING

revision	date	initials	description of amendments
?	?????	??	?
?	?????	??	?

Windrush, One Pin Lane, Farnham Common, SL2 3QY – 0207 036 1070 – www.foundation-architecture.com

Foundation architecture ltd.

project: HANOVER HOUSE. CHELTENHAM

title: PROPOSED SECTION A-A

scale	date	drawn	checked	job no.	dwg no.	rev.
1:50 @ A1	MARCH 2024	FAL		557	P 200	

All dimensions to be verified on site.

Scale is 1:100 at A3

PROPOSED

BRI_A3L