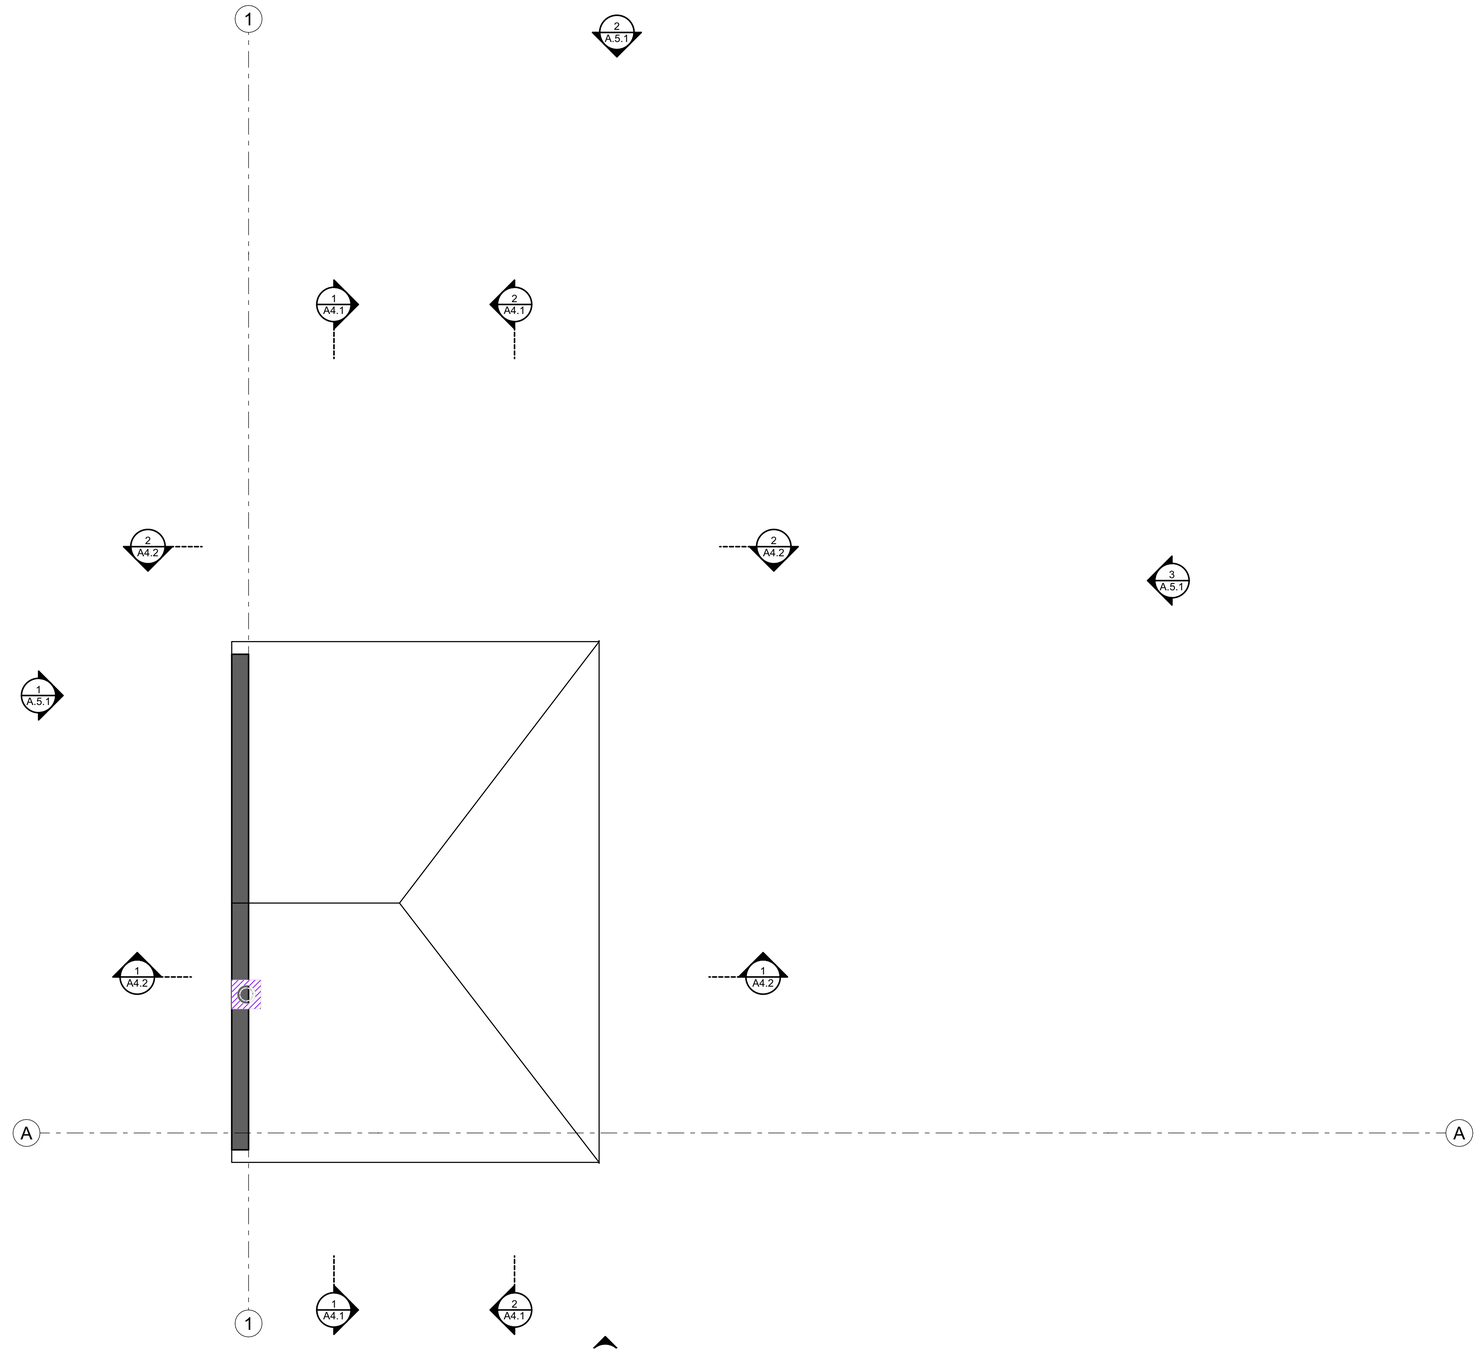

1 2. Roof Existing Plan 1:50

Key Plan

Construction Risks	Maintenance/cleaning Risks	Demolition/adaptation Risks

In addition to the hazard/risks normally associated with the types of work detailed on this drawing take note of the above. It is assumed that all works on this drawing will be carried out by a competent contractor working, where appropriate, to an appropriate method statement.

Safety Health and Environmental Information Box

CDM RISK ASSESMENT - Refer to A0.3

RevD	Transmittal Set	Transmittal Set Name	Issue Date	Issuer-Initls	Status	Approved by

Scales @ A1	Issuing Office	Project No.
1:50	Cheltenham	1352

Client Approval

- A - Approved
- B - Approved with Comments
- C - Do Not Use

Status	Purpose of Issue	Design Stage
S3	For Review	CONCEPT DESIGN

Originator

Hoch-Bau Architecture

Project

41 CHELMSFORD AVE

41 Chelmsford Ave Warden Hill Cheltenham Glos GL51 3DL

Layout Title

EXISTING DRAWINGS
2. Roof

Client

Louise Benfield

Drawing Number

project	originator	volume	level	type	role	number	rev
1352 -	HBA -	XX -	RF -	DR -	A -	A.4	