A1
841 x 594mm

WINTON PARK, ARDROSSAN

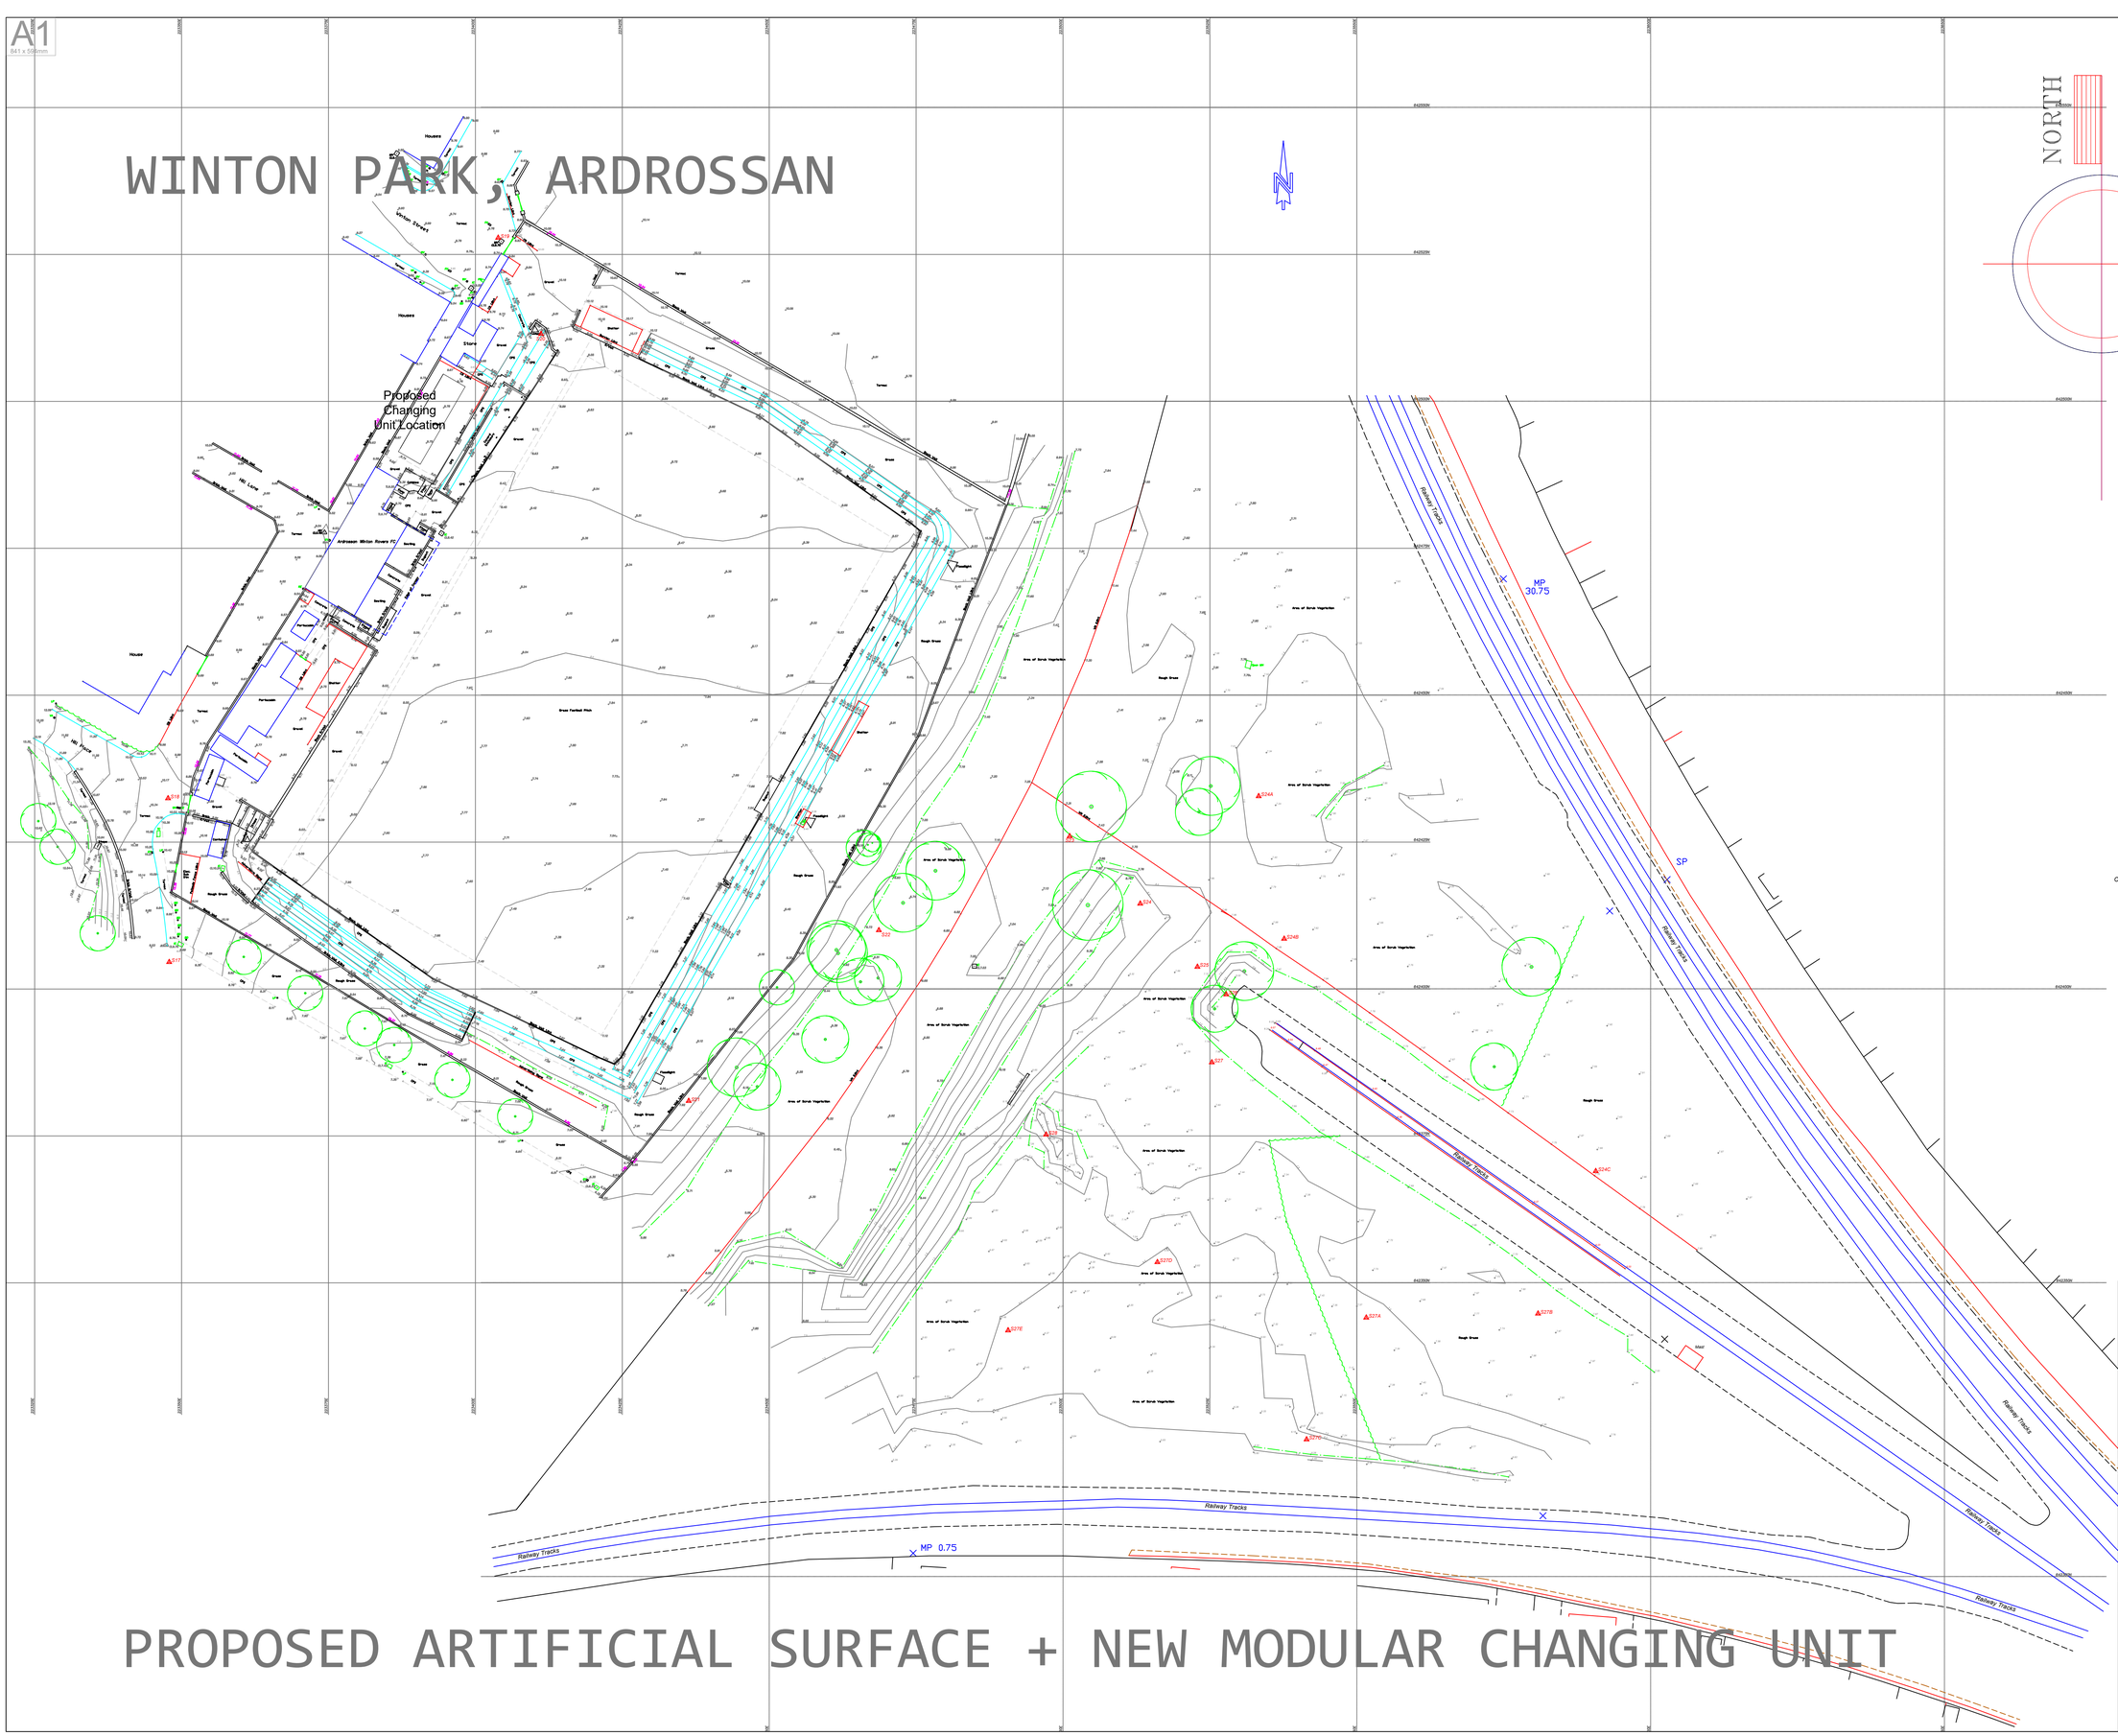

PROPOSED ARTIFICIAL SURFACE + NEW MODULAR CHANGING UNIT

NORTH

Notes:

OS National Grid (OSTN15) values shown
Scale Factor 1

Levels related to Ordnance Datum, OSGM15,
derived from GPS measurements at survey station S20
Survey stations S17- S21 measured by GPS

SURVEY STATIONS			
Name	Easting	Northing	Height
S17	223347.690	642404.580	9.548
S18	223347.705	642432.450	10.132
S19	223411.166	642351.463	9.473
S20	223411.166	642351.463	9.473
S21	223436.302	642380.948	8.183
S22	223468.684	642429.999	8.728
S23	223501.132	642425.995	7.353
S24	223532.350	642430.906	7.440
S24A	223532.350	642430.906	7.440
S24B	223537.635	642408.046	7.806
S24C	223582.661	642369.007	7.735
S25	223622.677	642403.772	7.624
S26	223622.677	642403.772	7.624
S27	223525.332	642387.319	7.911
S27A	223553.613	642344.081	7.384
S27B	223574.813	642321.960	6.912
S27C	223541.453	642323.393	6.172
S27D	223516.062	642353.518	6.249
S27E	223490.658	642341.908	6.575
S28	223497.131	642375.232	8.125

Revision A 03/05/18
Netwts Rat property to east of site added

LEGEND

Street Furniture
AV Air Valve
BH Bollard
BS Bus Stop
CC Cable TV Cover
CP Control Point
EC Electricity Cover
EP Electricity Pole
FB Flag Base
FH Fire Hydrant
GP Gate Post
GT Guy Wire
O Outlet
IC Inspection Cover
LB Letter Box
LP Lamp Post
MH Manhole
MP Marker Post
P Post/Pole
PB Post Box
R Rail
RE Rodding Eye
RS Road Sign
TC Telecom Cover
TD Telephone Dist Box
TK Traffic Light
TP Telecom Pole
WC Water Cover
WV Water Valve
CPS Concrete Paving Slabs
BL Bed Level
CL Centre Level
FL Floor Level
HL Invert Level
SL Soffit Level

Fence Types
CB Close Boarded
CL Chain Link
CP Chestnut Paling
HB Hit and Miss
HK Hoarding
OB Open Boarded
OP Open Post and Rail
PW Post and Wire
PWR Post and Rail
WM Wire Mesh

Building
Open Sided Building
Glass Roofed Building
Foundation
Kerb
Wall
Retaining Wall
Ditch
Verge
Overhead Wires
Rock Outcrop
Benchmark
Survey Station
Tree
Bush
Gate
Canopy line of Trees/Bushes
Hedge
Break of Slope
Waterline
Marsh Area
Area of Trees and Bushes

Lomond Land Surveys Ltd.
33A Glasgow Street
Helensburgh
Argyll & Bute
G84 9HW
Tel: 01436 268160 Mobile: 07836 786 229
email: lomondlandsurveys@gmail.com

Architect
McMillan & Cronin Architects

Project Title
Ardrossan Winton Rovers F C
Winton Park, Ardrossan

Drawing Title
Topographical Survey

Surveyed	Date	Job No.
RL	03/02/12	4028/1
Checked	Revision	
DM	A	

Ordnance Survey (c) Crown Copyright 2018. All rights reserved. Licence number 100022432

PROJECT ::
Proposed Installation of Artificial Surface & Modular Changing Facilities

CLIENT ::
Ardrossan Winton FC

DRAWING ::
Topographic Survey

Scale	Date	Drawn by
1:500 (A1 size) 1:1000 (A3 size)	20.04.23	emcm
Job No.	Drawing No.	Revision No.
23005	PP010	.

McMILLAN & CRONIN
chartered architects & planning consultants
24 MAIN STREET, LARGS :: KA30 8AB
tel. (44) 01475 686818
fax. (44) 01475 686331
mail@mcmillancronin.co.uk