A3

AMETHYST HOMES
TYPE CITRINE - AS HANDING

All drawings are to be read in conjunction with specification.

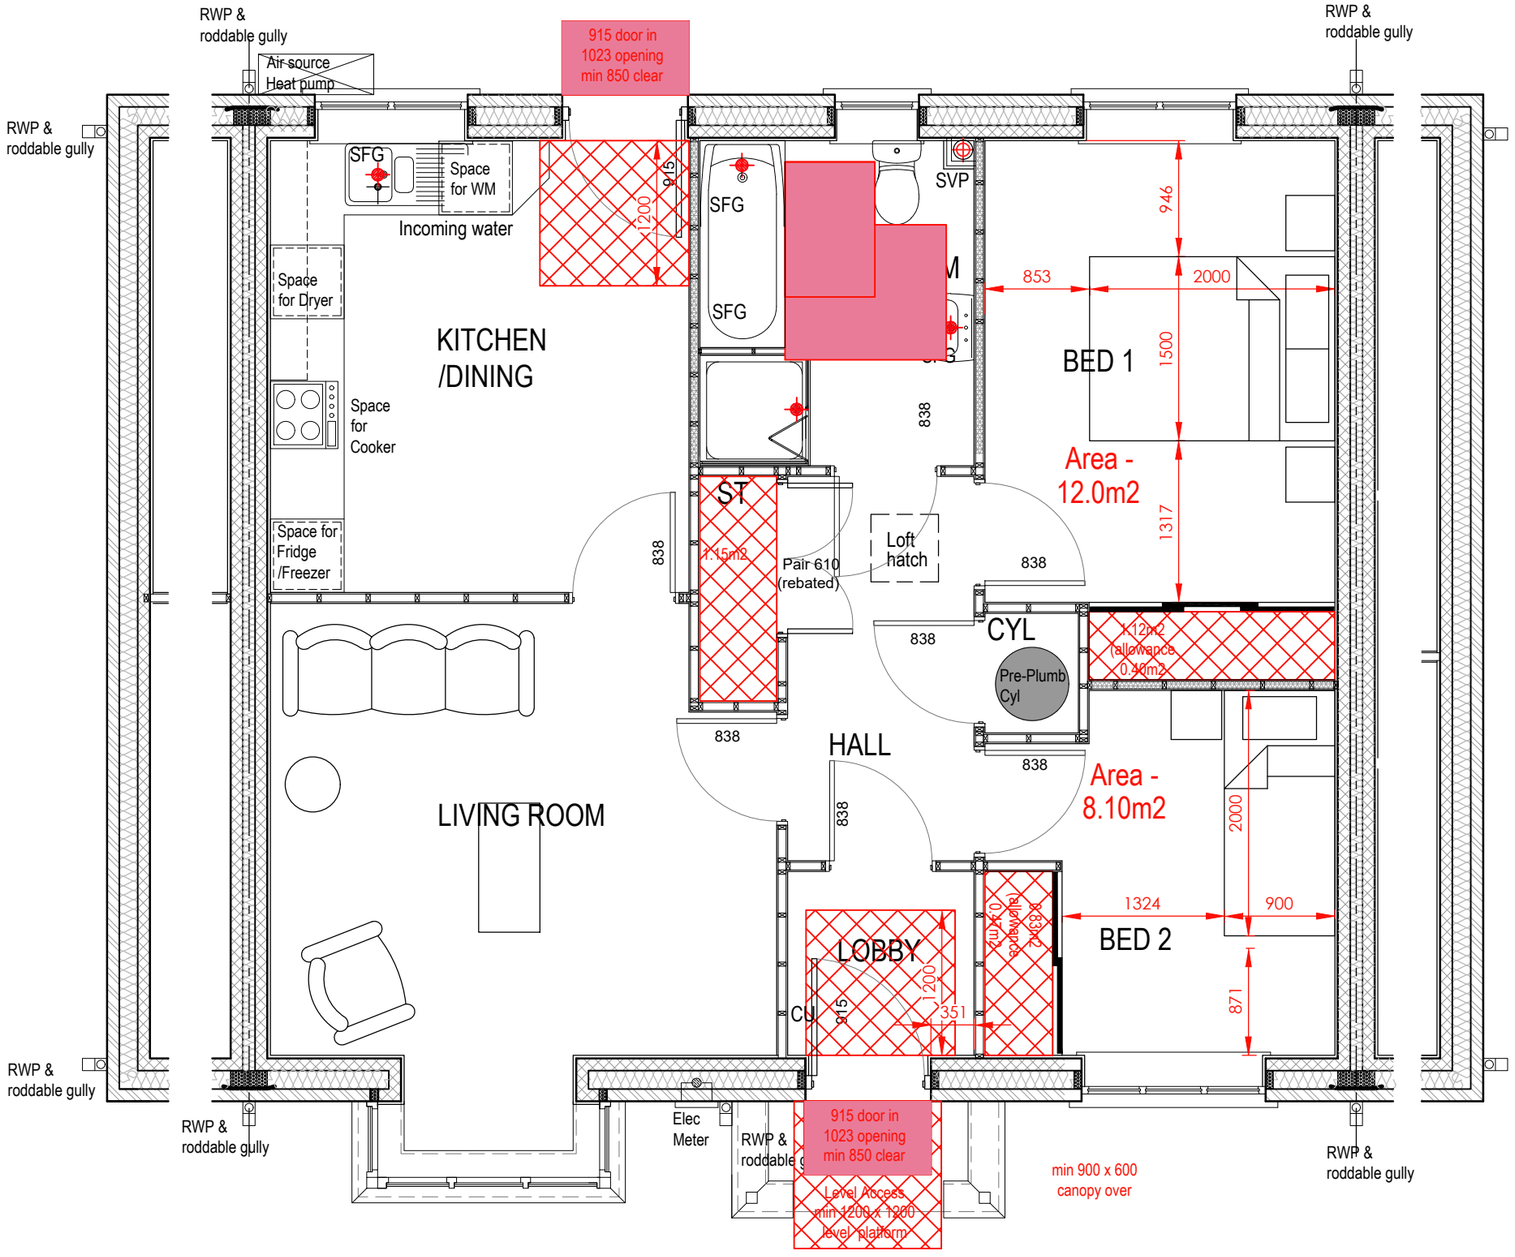

REV	DATE	DESCRIPTION	BY	CHK

MWE
Mauchlen Weightman & Elphick
Architects

Heriot House
12 Summerhill Terrace
Newcastle Upon Tyne
NE4 6EB

Chartered Architects
Town Planning Consultants
Planning Supervisors
Project Managers

Telephone. (0191) 260 2299
Fax. (0191) 260 3340
Email.
enquiries@mwearchitects.co.uk

Client
Amethyst Homes

Project
STANDARD HOUSE TYPES

Description
The Citrine
PLANNING - NDSS/M4(2) - GROUND FLOOR

Project Ref.	12009	Dwg No.	CTE-021
Scale:	1:50 @ A3	Rev.	
Date:	MAY 2023		
Drawn by:	TSP		
Checked by:		Date:	

THIS DRAWING IS COPYRIGHT: CONTRACTORS MUST CHECK ALL DIMENSIONS ON SITE, ONLY FIGURED DIMENSIONS ARE TO BE WORKED FROM. DISCREPANCIES MUST BE REPORTED IMMEDIATELY TO THE ARCHITECTS BEFORE PROCEEDING.

PLANNING DRAWING - NDSS/M4(2) - 1-50 Scale @ A3