N.E. Front Elevation 1:100

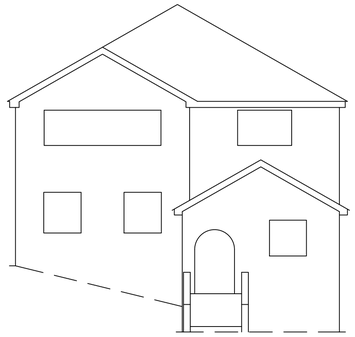

N.W. Side Elevation 1:100

S.E. Side Elevation 1:100

S.W. Rear Elevation 1:100

EXISTING

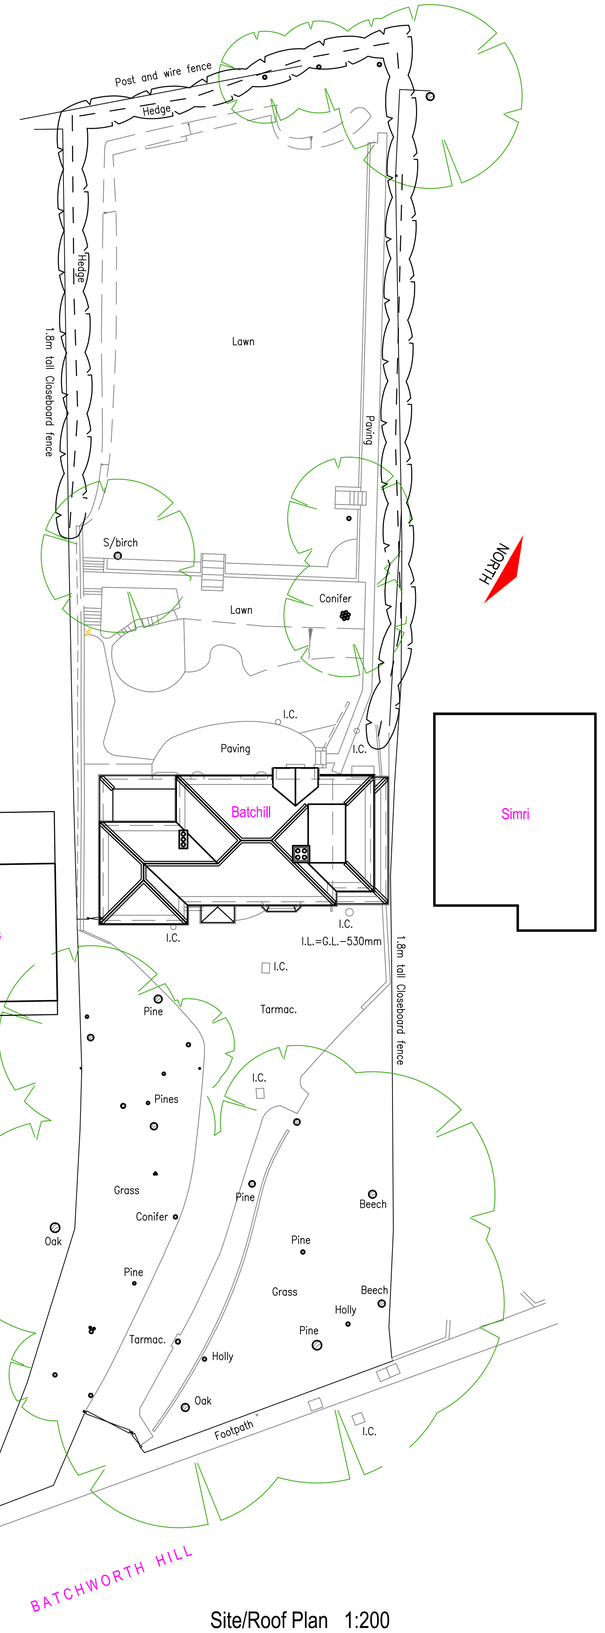

Site/Roof Plan 1:200

General notes:

Drawing based on survey by others
Neighbouring properties based on photos

Materials:

Red/brown plain roof tiles
Red/brown brickwork to front, painted render to side/rear
White d. glazed uPVC windows/doors
Black round uPVC guttering

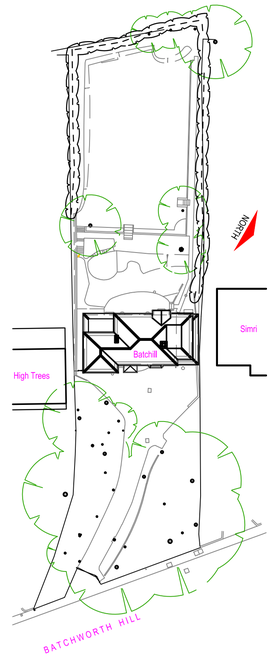

Block Plan 1:500

	Date	Revisions

© copyright

ABRACAD
The Atrium, Broad Lane, Bracknell, Berkshire, RG12 9BX
01344 481047 / 07763 058779
services@abracad.co.uk
www.abracad.co.uk
Established in 1982
Firmness Commodity Delight

Client
Mr & Mrs Patel

Job Title
Proposed extension & alterations at:
Batchill,
Batchworth Hill,
Rickmansworth,
WD3 1JP

Drawing Title
Existing Plans & Elevations

Scale 1:100, 1:200 & 1:500 (plot at oversize A1)

Date Jan. 2024 | Drawn by A. Lloyd Architect

Drg No PATR/02 | Rev