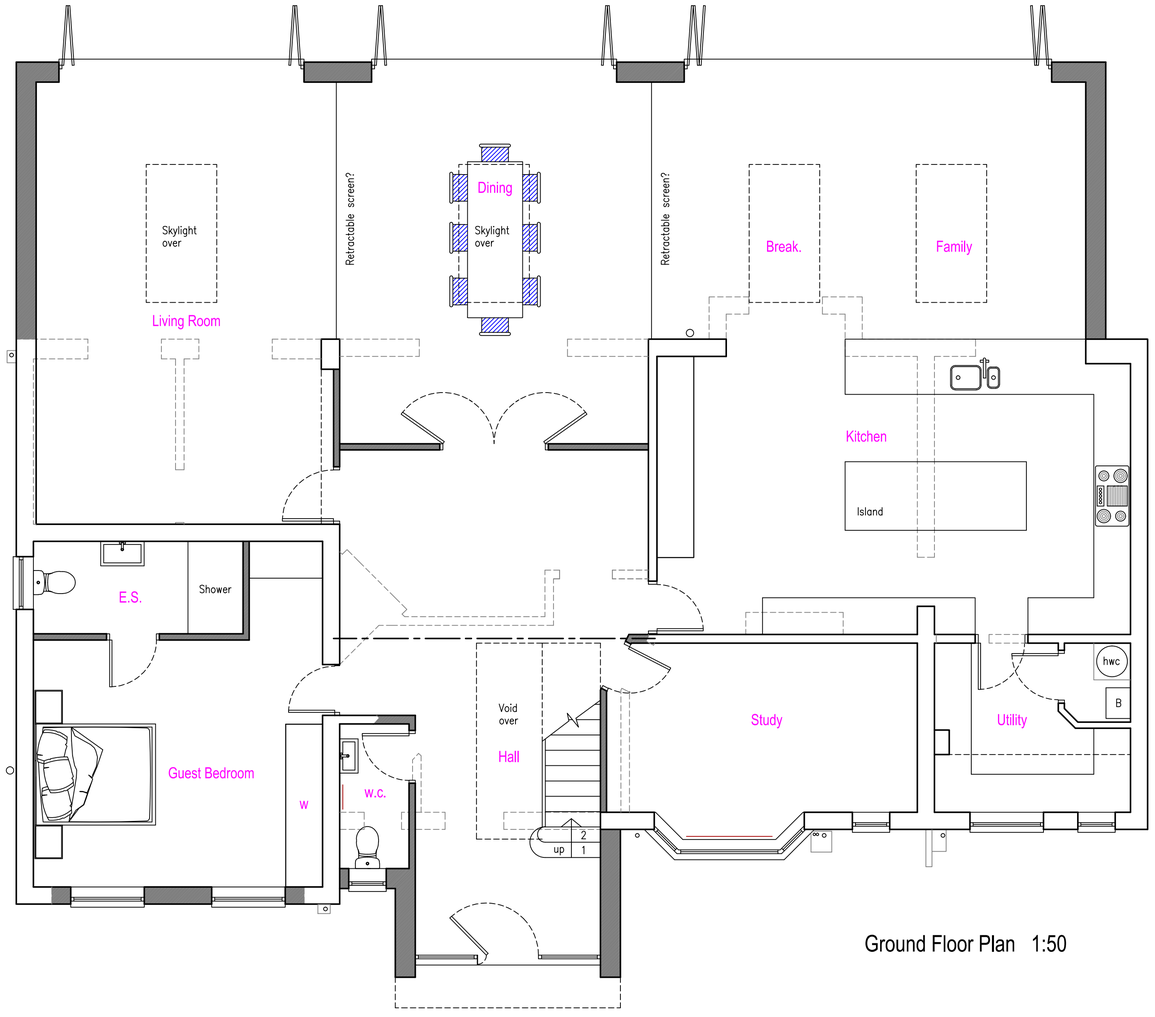

Ground Floor Plan 1:50

PROPOSED

Imperial Scale

0 10ft 20ft 30ft

0 1m 2m 3m 4m 5m 6m 7m 8m 9m 10m

Metric Scale 1:50

General notes:

FOR PLANNING PURPOSES ONLY
(currently excludes construction detail)

	Date	Revisions

© copyright

ABRACAD
The Atrium, Broad Lane, Bracknell, Berkshire, RG12 9BX
01344 481047 / 07763 058779
services@abracad.co.uk
www.abracad.co.uk
Established in 1982
Firmness Commodity Delight

Client
Mr & Mrs Patel

Job Title
Proposed extension & alterations at:
Batchill,
Batchworth Hill,
Rickmansworth,
WD3 1JP

Drawing Title
Proposed Ground Floor Plan

Scale 1:50 (plot at oversize A1)

Date Feb. 2024

Drawn by A. Lloyd Architect

Drg No PATR/03

Rev