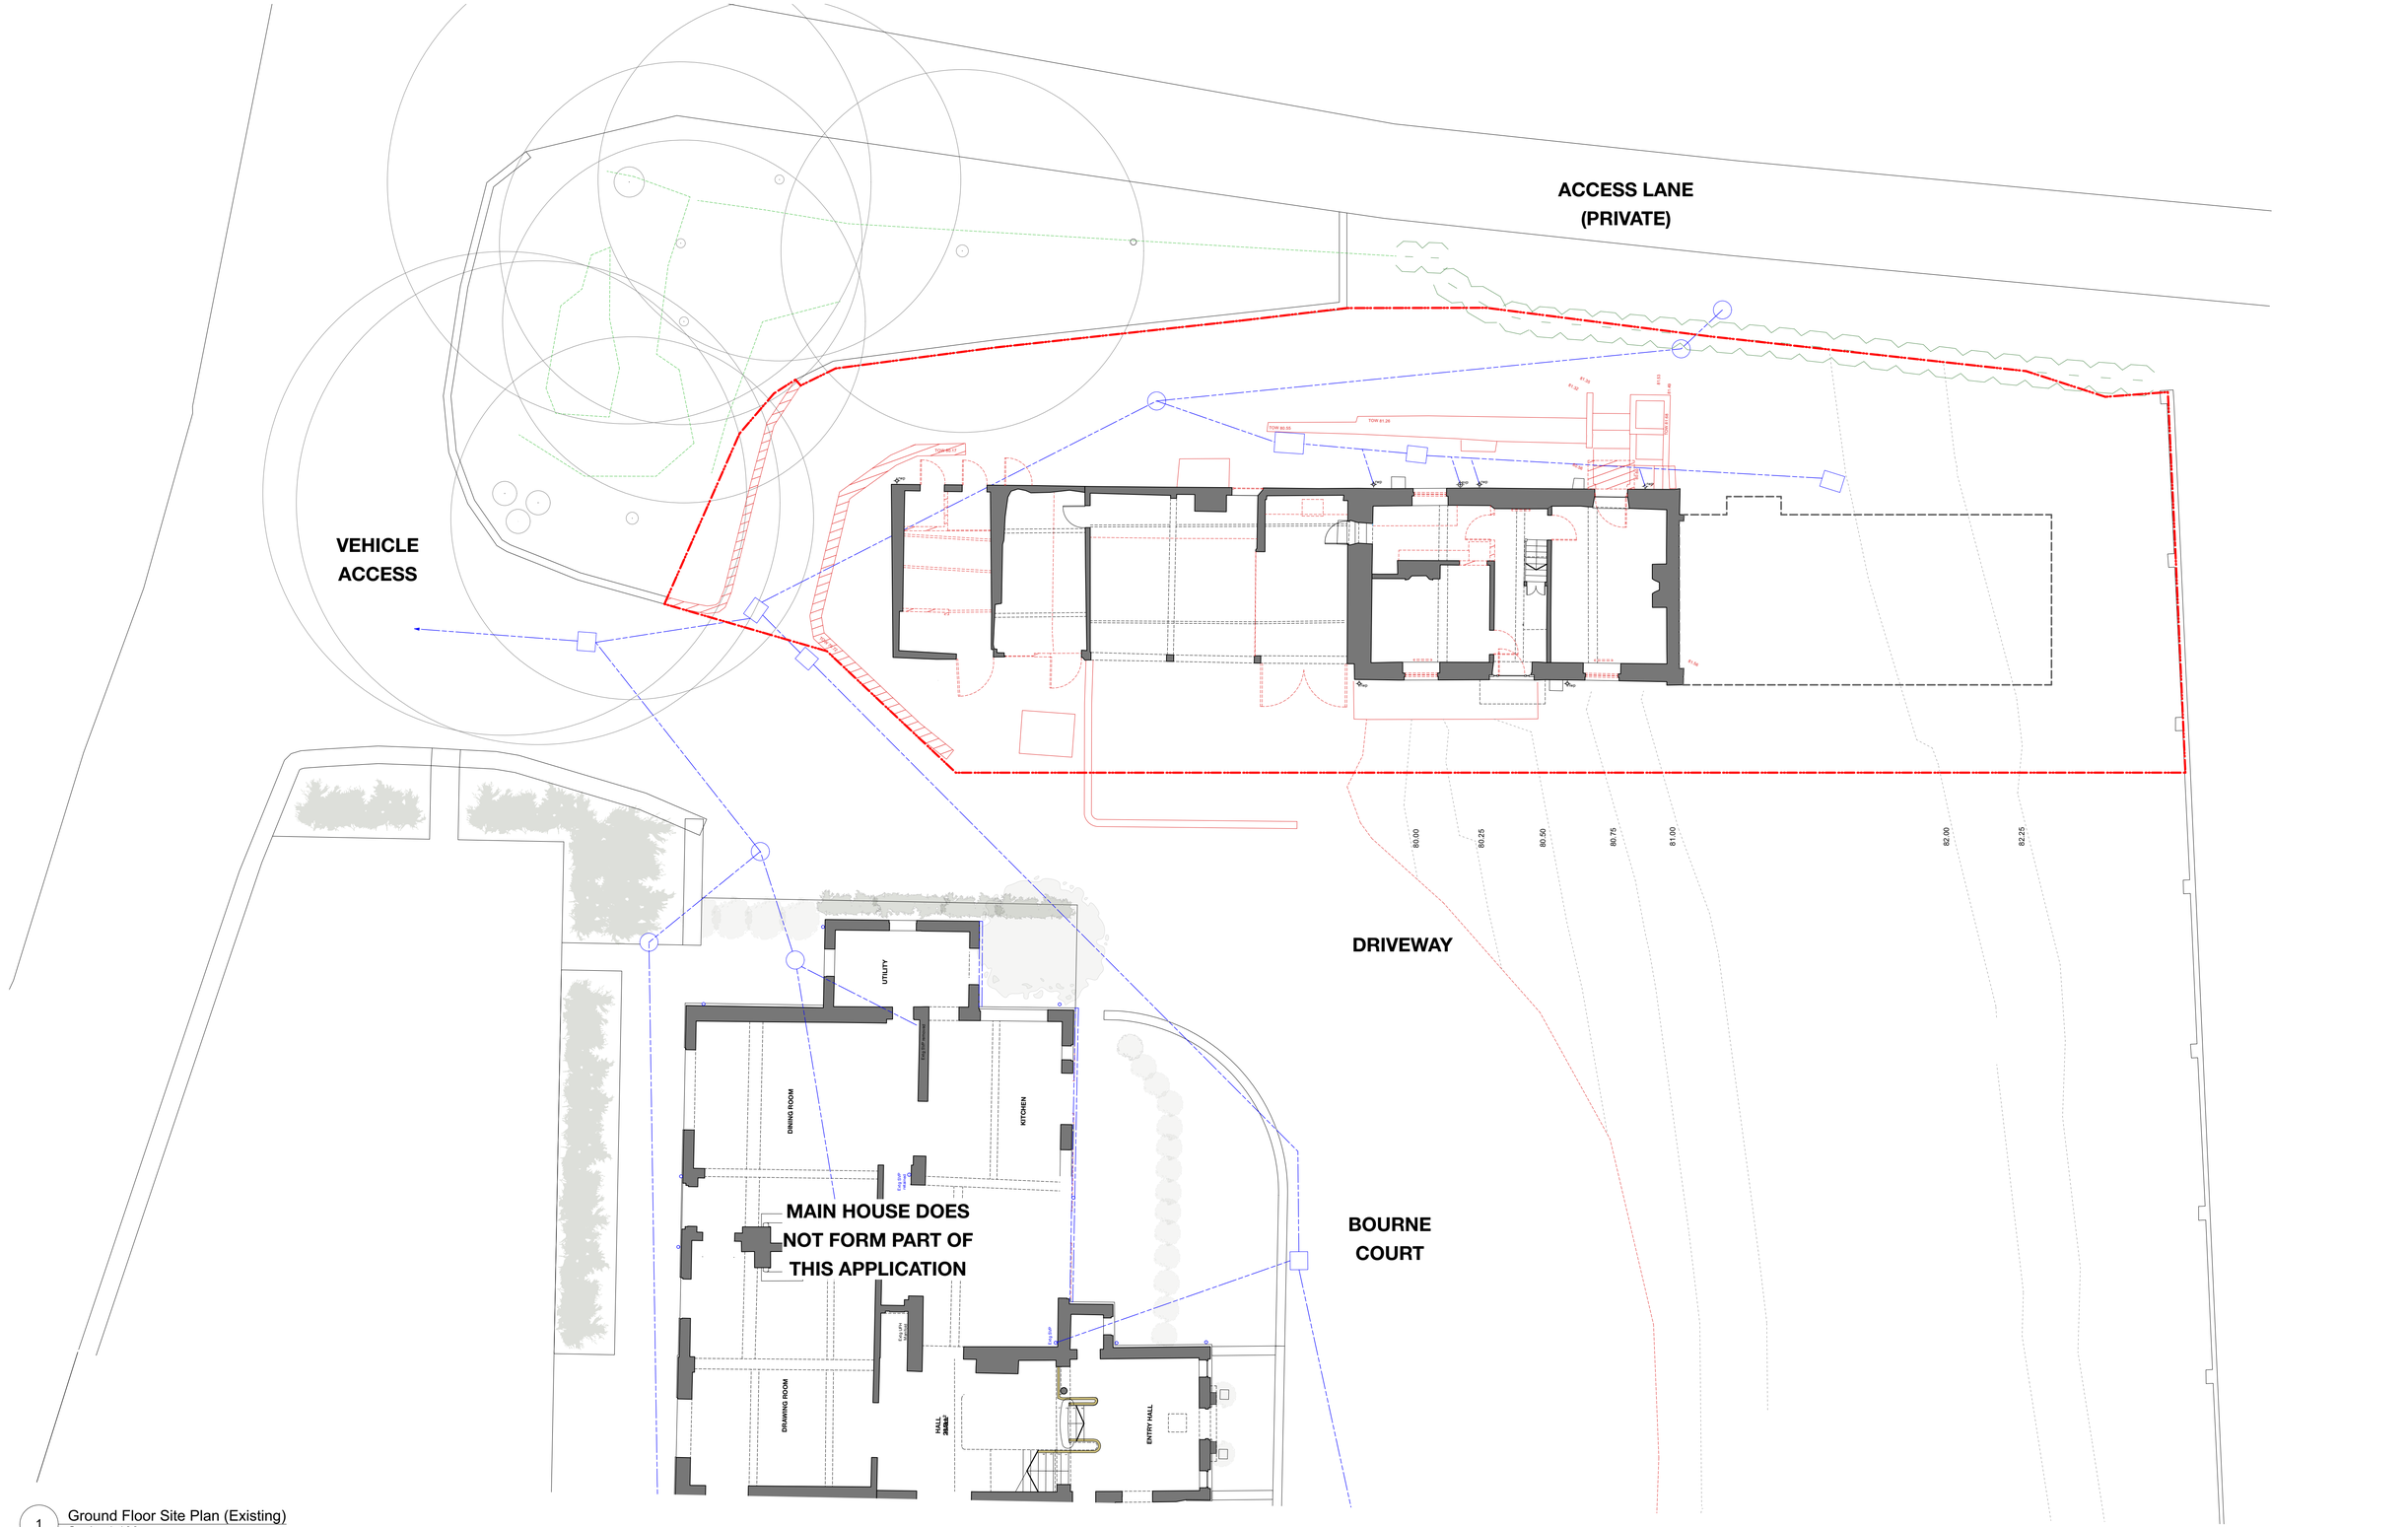

1 Ground Floor Site Plan (Existing)
Scale: 1:100

PLANNING

Rev	Date	Dwn	Chckd	Description	Rev	Date	Dwn	Chckd	Description

Legend

+78.50	Level (Proposed)		Existing Wall Construction
+78.50	Level (Existing)		New Wall Construction
IDG xx	Door Reference		Existing Wall Demolished
WG xx	Window Reference		Beam Over (Indicative)
			Line of Historic Cottage
			Area owned by the Applicant
			Application boundary

6 King Street Bristol BS1 4EQ
T 0117 929 9293 **E** info@fm-architects.co.uk
F 0117 929 9295 **W** fm-architects.co.uk

• All drawings are copyright
• Report all discrepancies to project administrator
• Do not scale drawing for construction purposes
• All dimensions to be checked on site

0 5m

North

ferguson mann architects

Job Title: Bourne Court					Drawing Title: Cottage Building Ground Floor Site Plan (Existing)	
Client: Mr & Mrs R.Pearce						
Scale: 1:100 @ A1 1:200 @ A3	Date: 22.05.23	Dwn: NB	Chckd:	Job No: 11432	Drawing No: PL-510	Rev: