NOTES:

All dimensions to be verified on site by Main Contractor before the start of any shop drawings or work whatsoever either on their own behalf or that of sub-contractors.

Report any discrepancies to the Contract Administrator at once.

This drawing is to be read with all relevant Architect's and Engineer's drawings and other relevant information.

© Funlab Ltd

1:50

0 0.5 1.0 1.5 2.5m

N

Refer to Clifton Surveys drawing 5678-1 for full details of roof plan

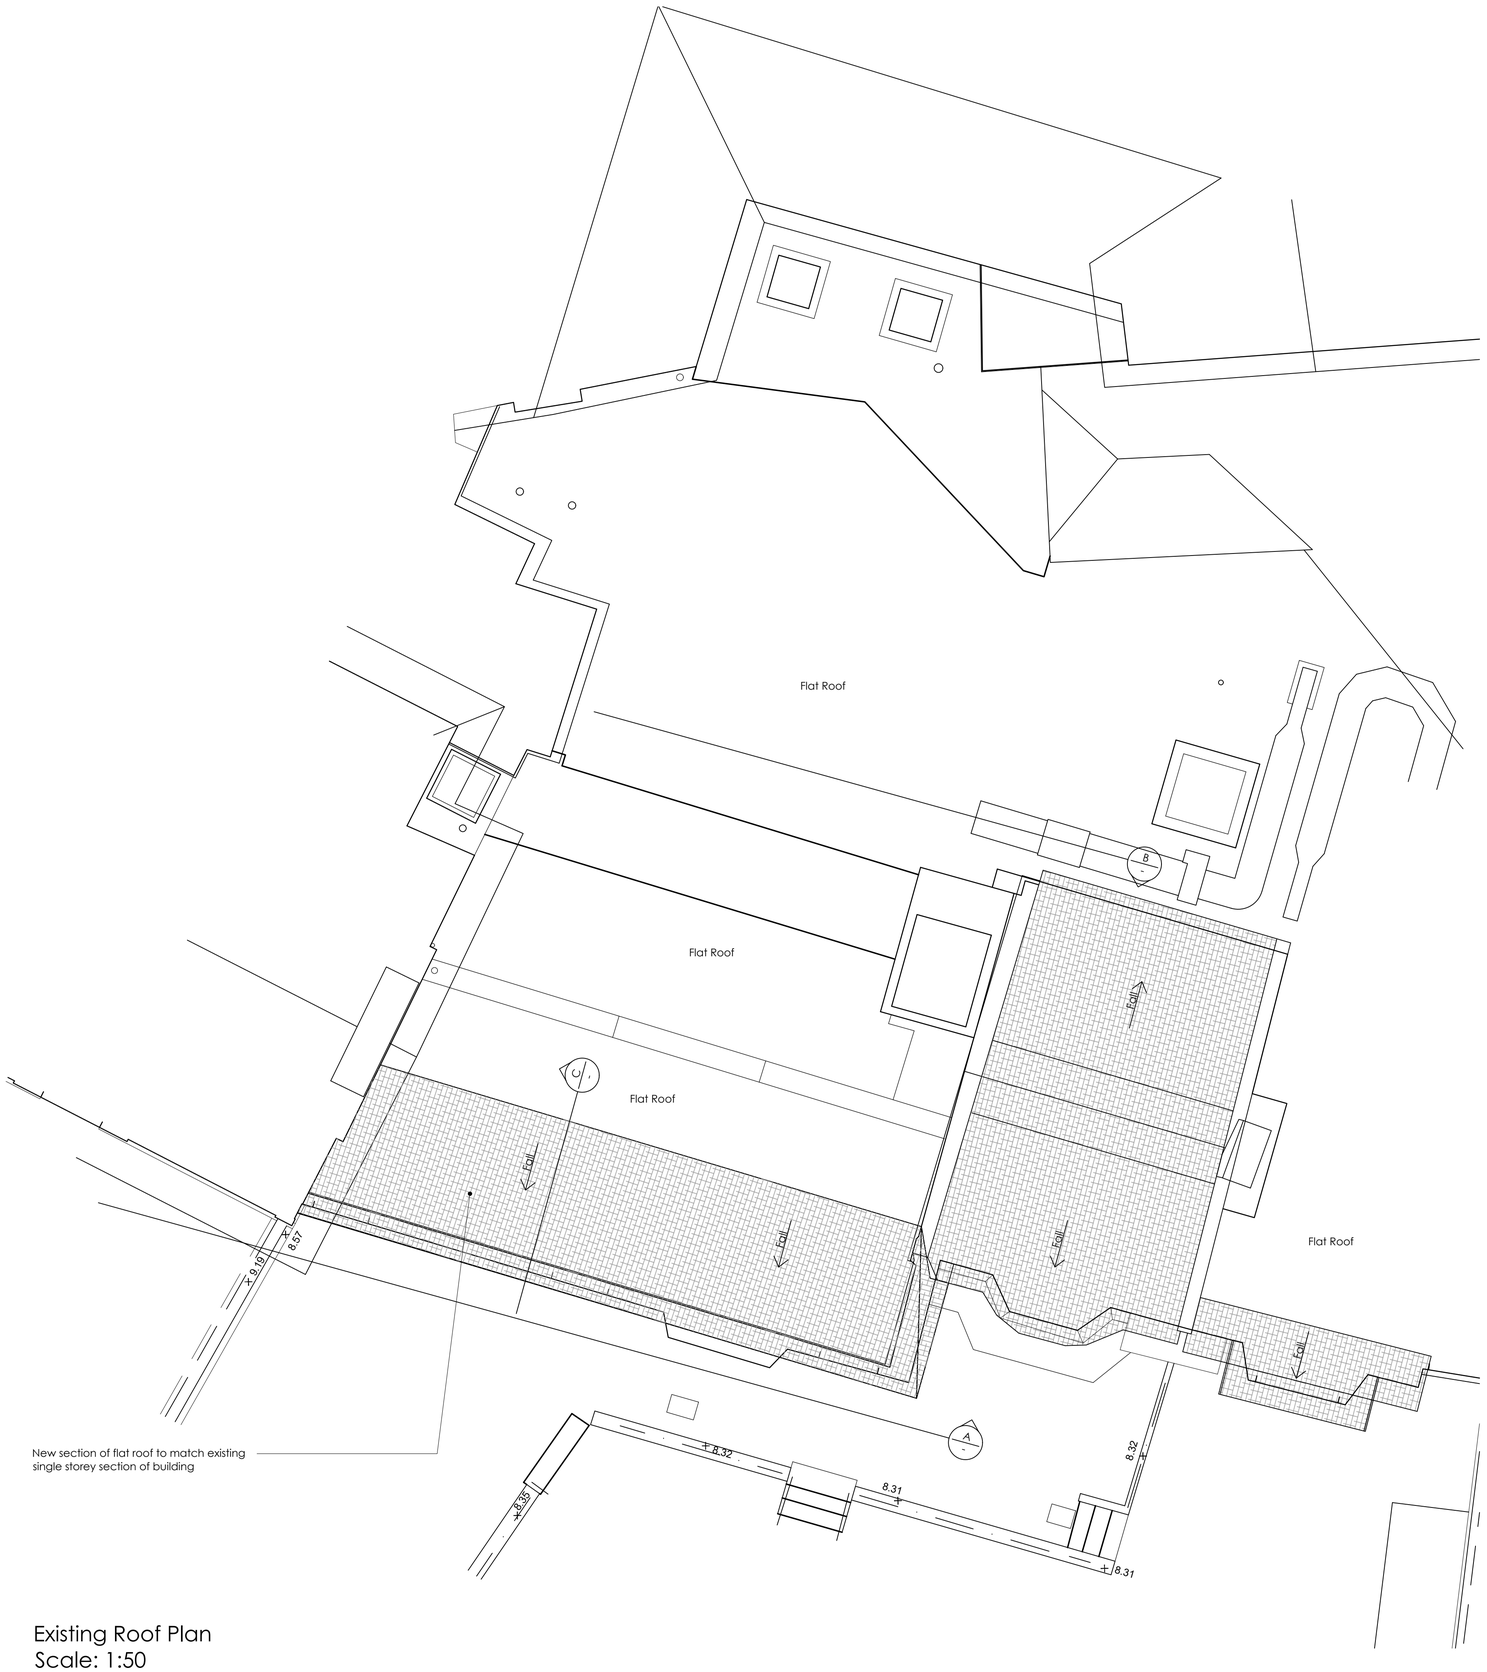

Existing Roof Plan
Scale: 1:50

Rev	Description	By	Date
Rev	Description	By	Date

STAGE:

PLANNING

Fun:lab.
space • place • make

a: 17 Foundry Barton, Frome, Somerset, BA11 3HX
e: hi@funlabdesign.co.uk
i: www.funlabdesign.co.uk

CLIENT:

DOWLAS LTD

SITE:

Old Thatched Cottage, 14 Knightstone Rd
W-S-M. BS23 2AN

DRAWING:

Proposed Roof Plan

SCALE:	DATE:	BY:	CHECKED:
1:50	10/08/23	LH	xx
PROJECT REF:	DRAWING No.:		REVISION:
23-1055	210		----