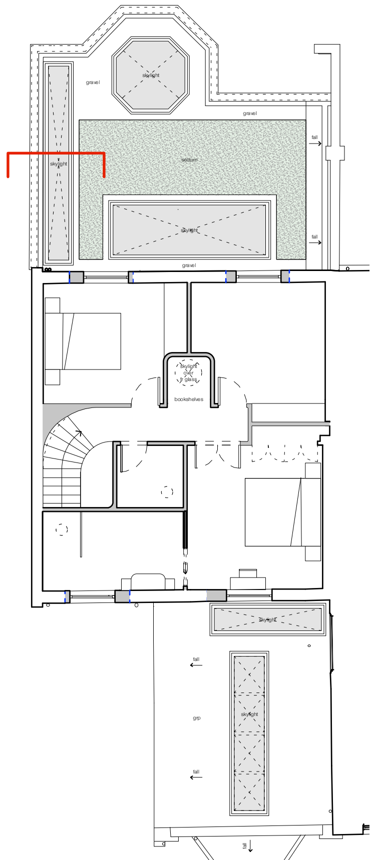

KEY PLAN

KEY ELEVATION

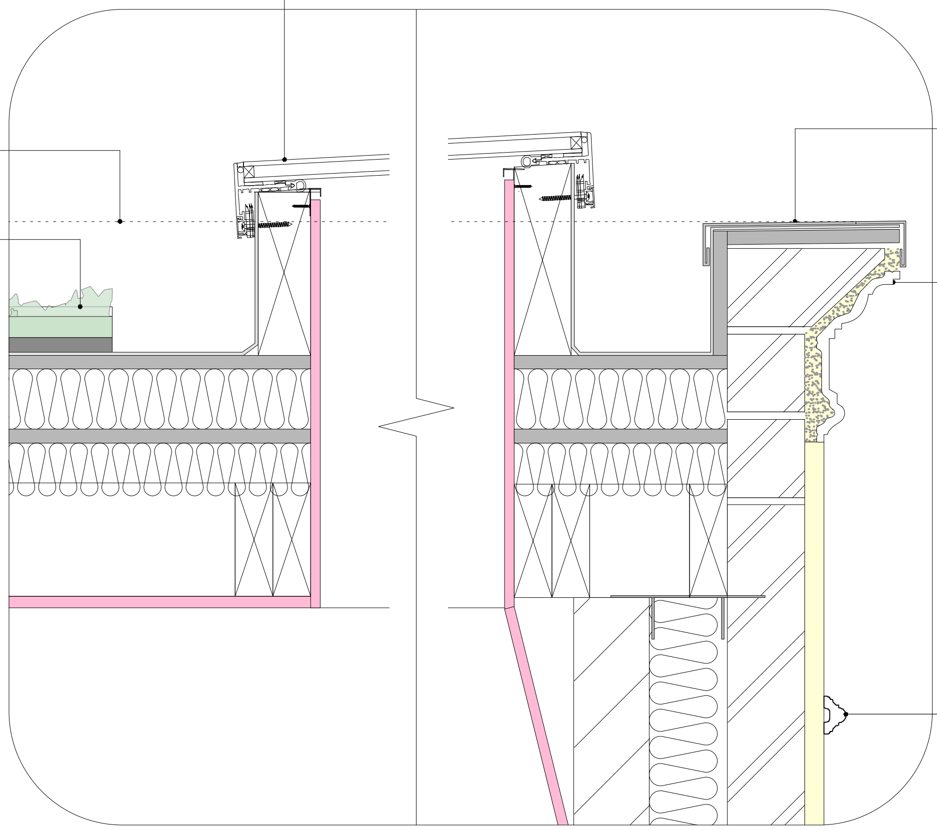

SECTION THROUGH SKYLIGHTS ON REAR EXTENSION, SHOWING PARAPET DETAILS

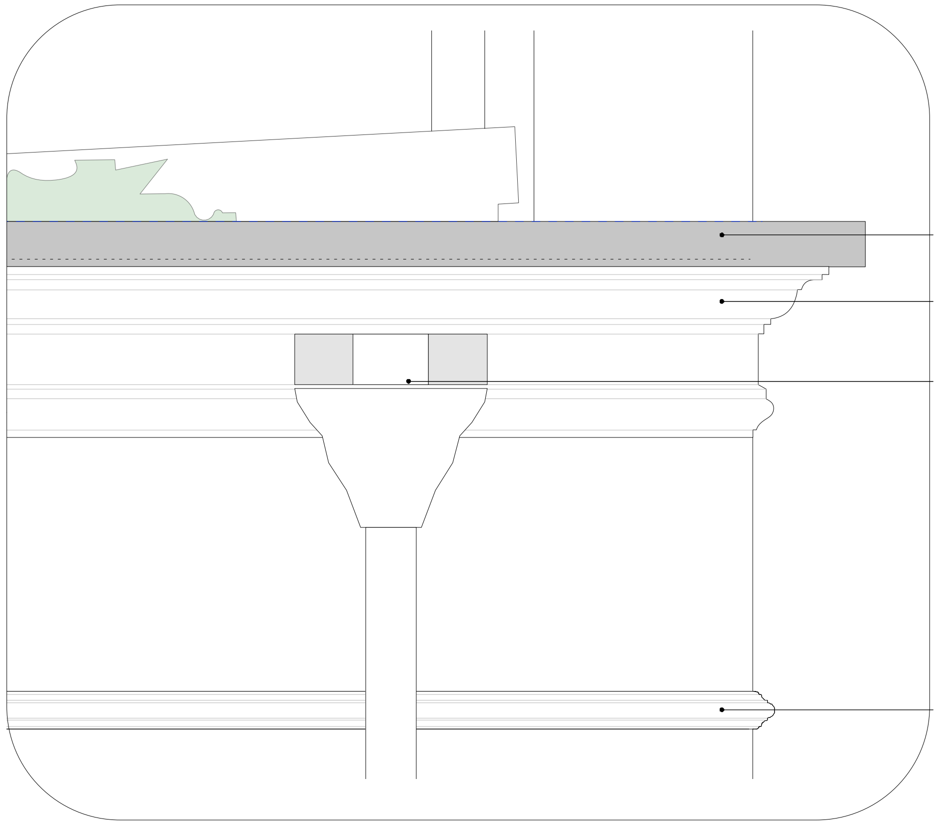

ELEVATION SHOWING DECORATIVE PARAPET DETAILS

0 0.2 0.4m
scale 1:10

CONDITION NO.5
DETAIL DRAWINGS

STUDIO MCLEOD

The Studio
320 Kilburn Lane
London W9 3EF

+44 (0)20 8968 5232
info@studiomcleod.com

notes

revisions:
- -
- -
- -
- -
- -
- -
- -
- -
- -
- -

to be read in conjunction with all other information issued by other consultants. drawing not to be scaled - contractors must verify all dimensions on site before commencing work, any discrepancies to be reported to the designer. drawing to be read in conjunction with all other relevant drawings. all dimensions in mm unless otherwise stated

Studio McLeod Architecture Limited: The Studio, 320 Kilburn Lane, London, W9 3EF. Registered in England. Company Number 08474700

54 DULWICH VILLAGE
LONDON, SE21 7AJ

CONDITION NO.5
DETAIL DRAWINGS

drawing no.	**233-CON-113**	rev.
scale	1.10@A3	
date	11 MAR 2024	
status	PLANNING	