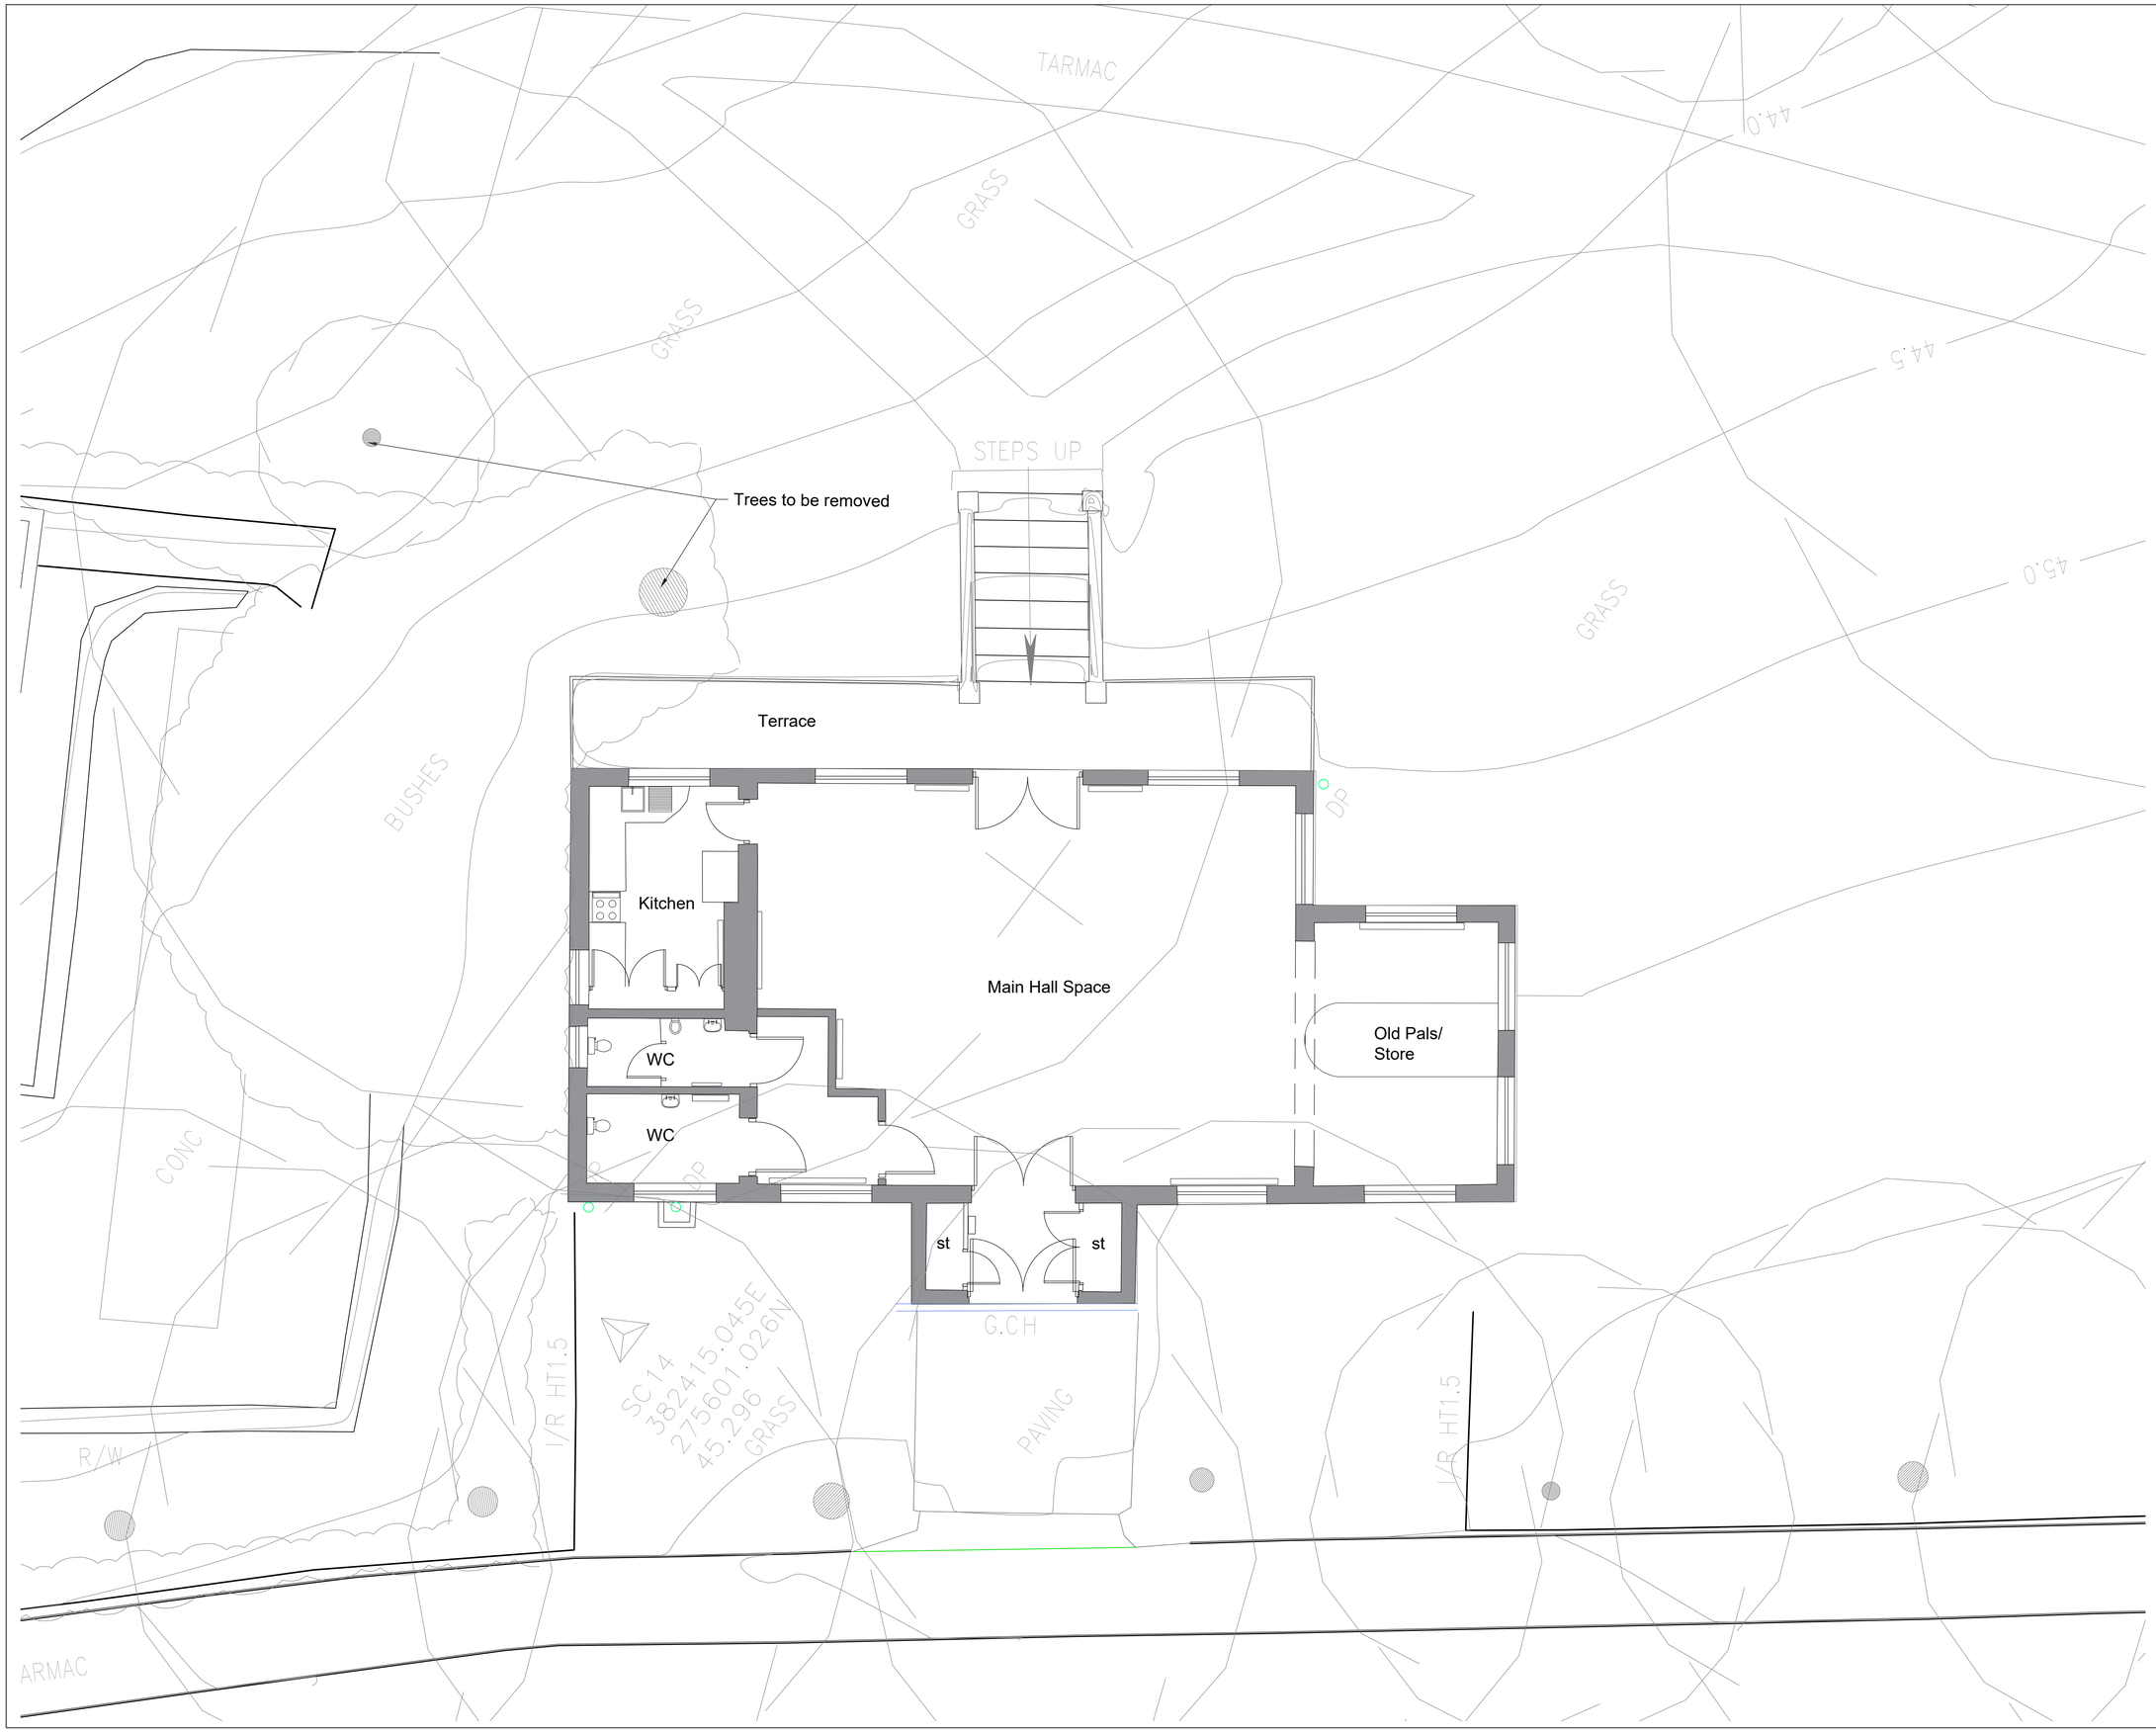

Safety Health and Environmental Information A1

The following risks are identified as unusual or unfamiliar to a competent contractor

CONSTRUCTION RISKS
There are no significant or unfamiliar risks

DEMOLITION RISKS (FUTURE)
There are no significant or unfamiliar risks

It is assumed that all work will be carried out by a competent contractor working, where appropriate, to an approved method statement

Notes:

FOR GUIDANCE ONLY

1:20 0 200mm 400mm 600mm 800mm 1000
1:100 0 1m 2m 3m 4m 5m
1:50 0 1m 2m
1:5 0 100mm 200mm

REV	DETAILS	DATE	CHECKED
A	PLANNING ISSUE	Jan '24	AM

brownhill hayward brown
chartered architects

01543 254357 - mail@bhbarchitects.co.uk

Brinton Park, Kidderminster
Sons of Rest Pavilion - Existing Plan
Wyre Forest District Council

DRAWING NO. 3482 - 090
REV A
DATE Jan '24

PLANNING

DRAWN	CHECKED	SCALE
JK	AM	1:50 @ A1

ISO 9001 REGISTERED FIRM
ISO 14001 REGISTERED FIRM

The copyright of this drawing and design is vested in the Architect and must not be copied or reproduced without written consent. All dimensions given are to be verified on site by the responsible contractor. Do not scale dimensions from this drawing.

PART OF bhb architects