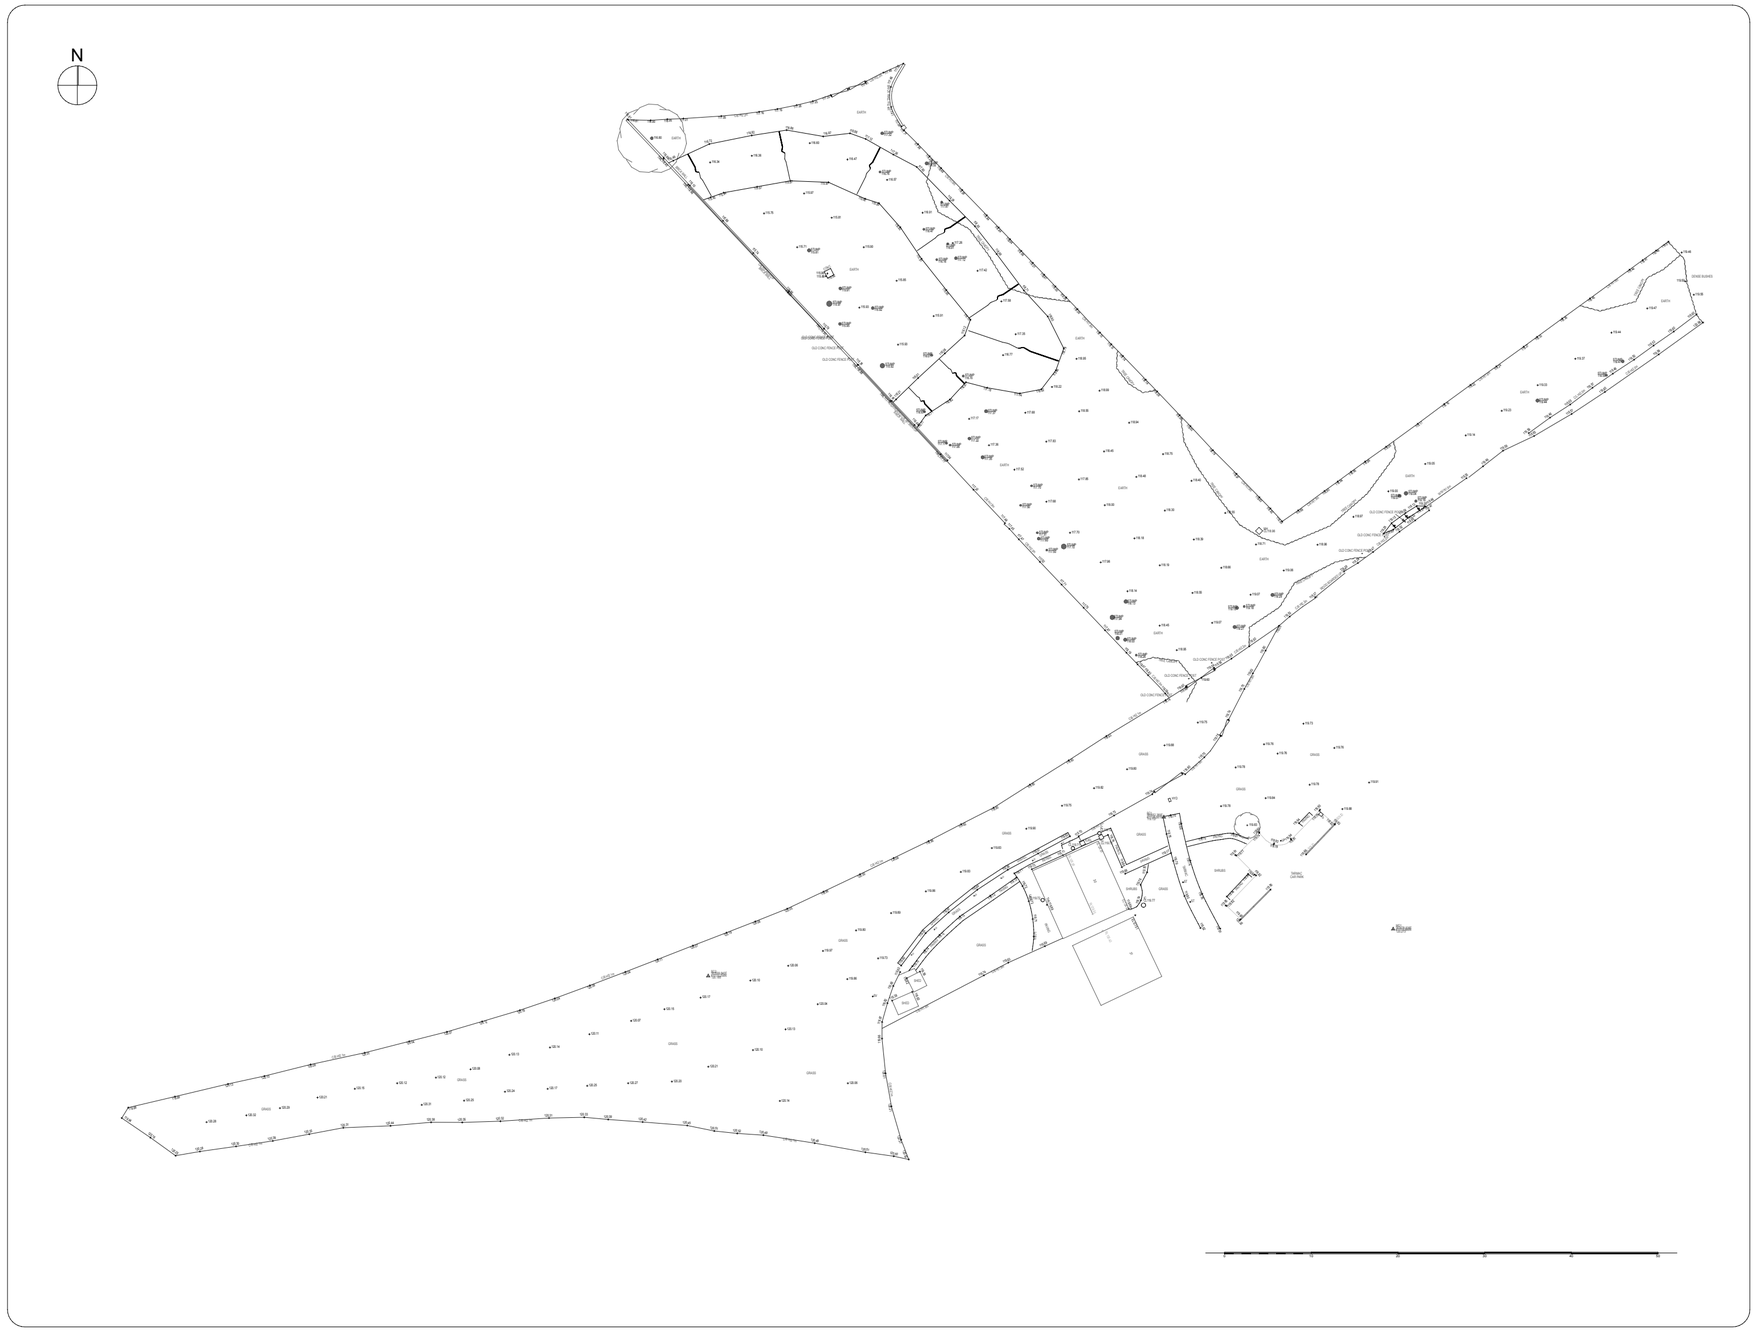

Topographical survey

ebrdesigns.com
design • build • manage

250 Church Road
Urmston
Manchester
M41 6HD

t: 0161 641 2533
e: info@ebrdesigns.com
w: www.ebrdesigns.com

Client
Mr & Mrs Burkath

Job Title
Proposed Development
land adj 67 Evergreen Avenue
Bolton
BL6 5GQ

Drawing Title
Topographical survey

Drawing Status
planning

Drawn by	Date
JMR	March 2024

Scale
1:500 @ A3

Job Number	Drawing Number
ebr/00916	**A0.4**

Revision	Description	Date

Do not scale. All dimensions to be checked on site prior to fabrication of components or execution of works. This drawing, the design and information contained within are copyright of *ebrdesigns.com* ltd and must not be used or reproduced without express permission. *ebrdesigns.com* ltd shall not be liable if used or reproduced without authorisation.