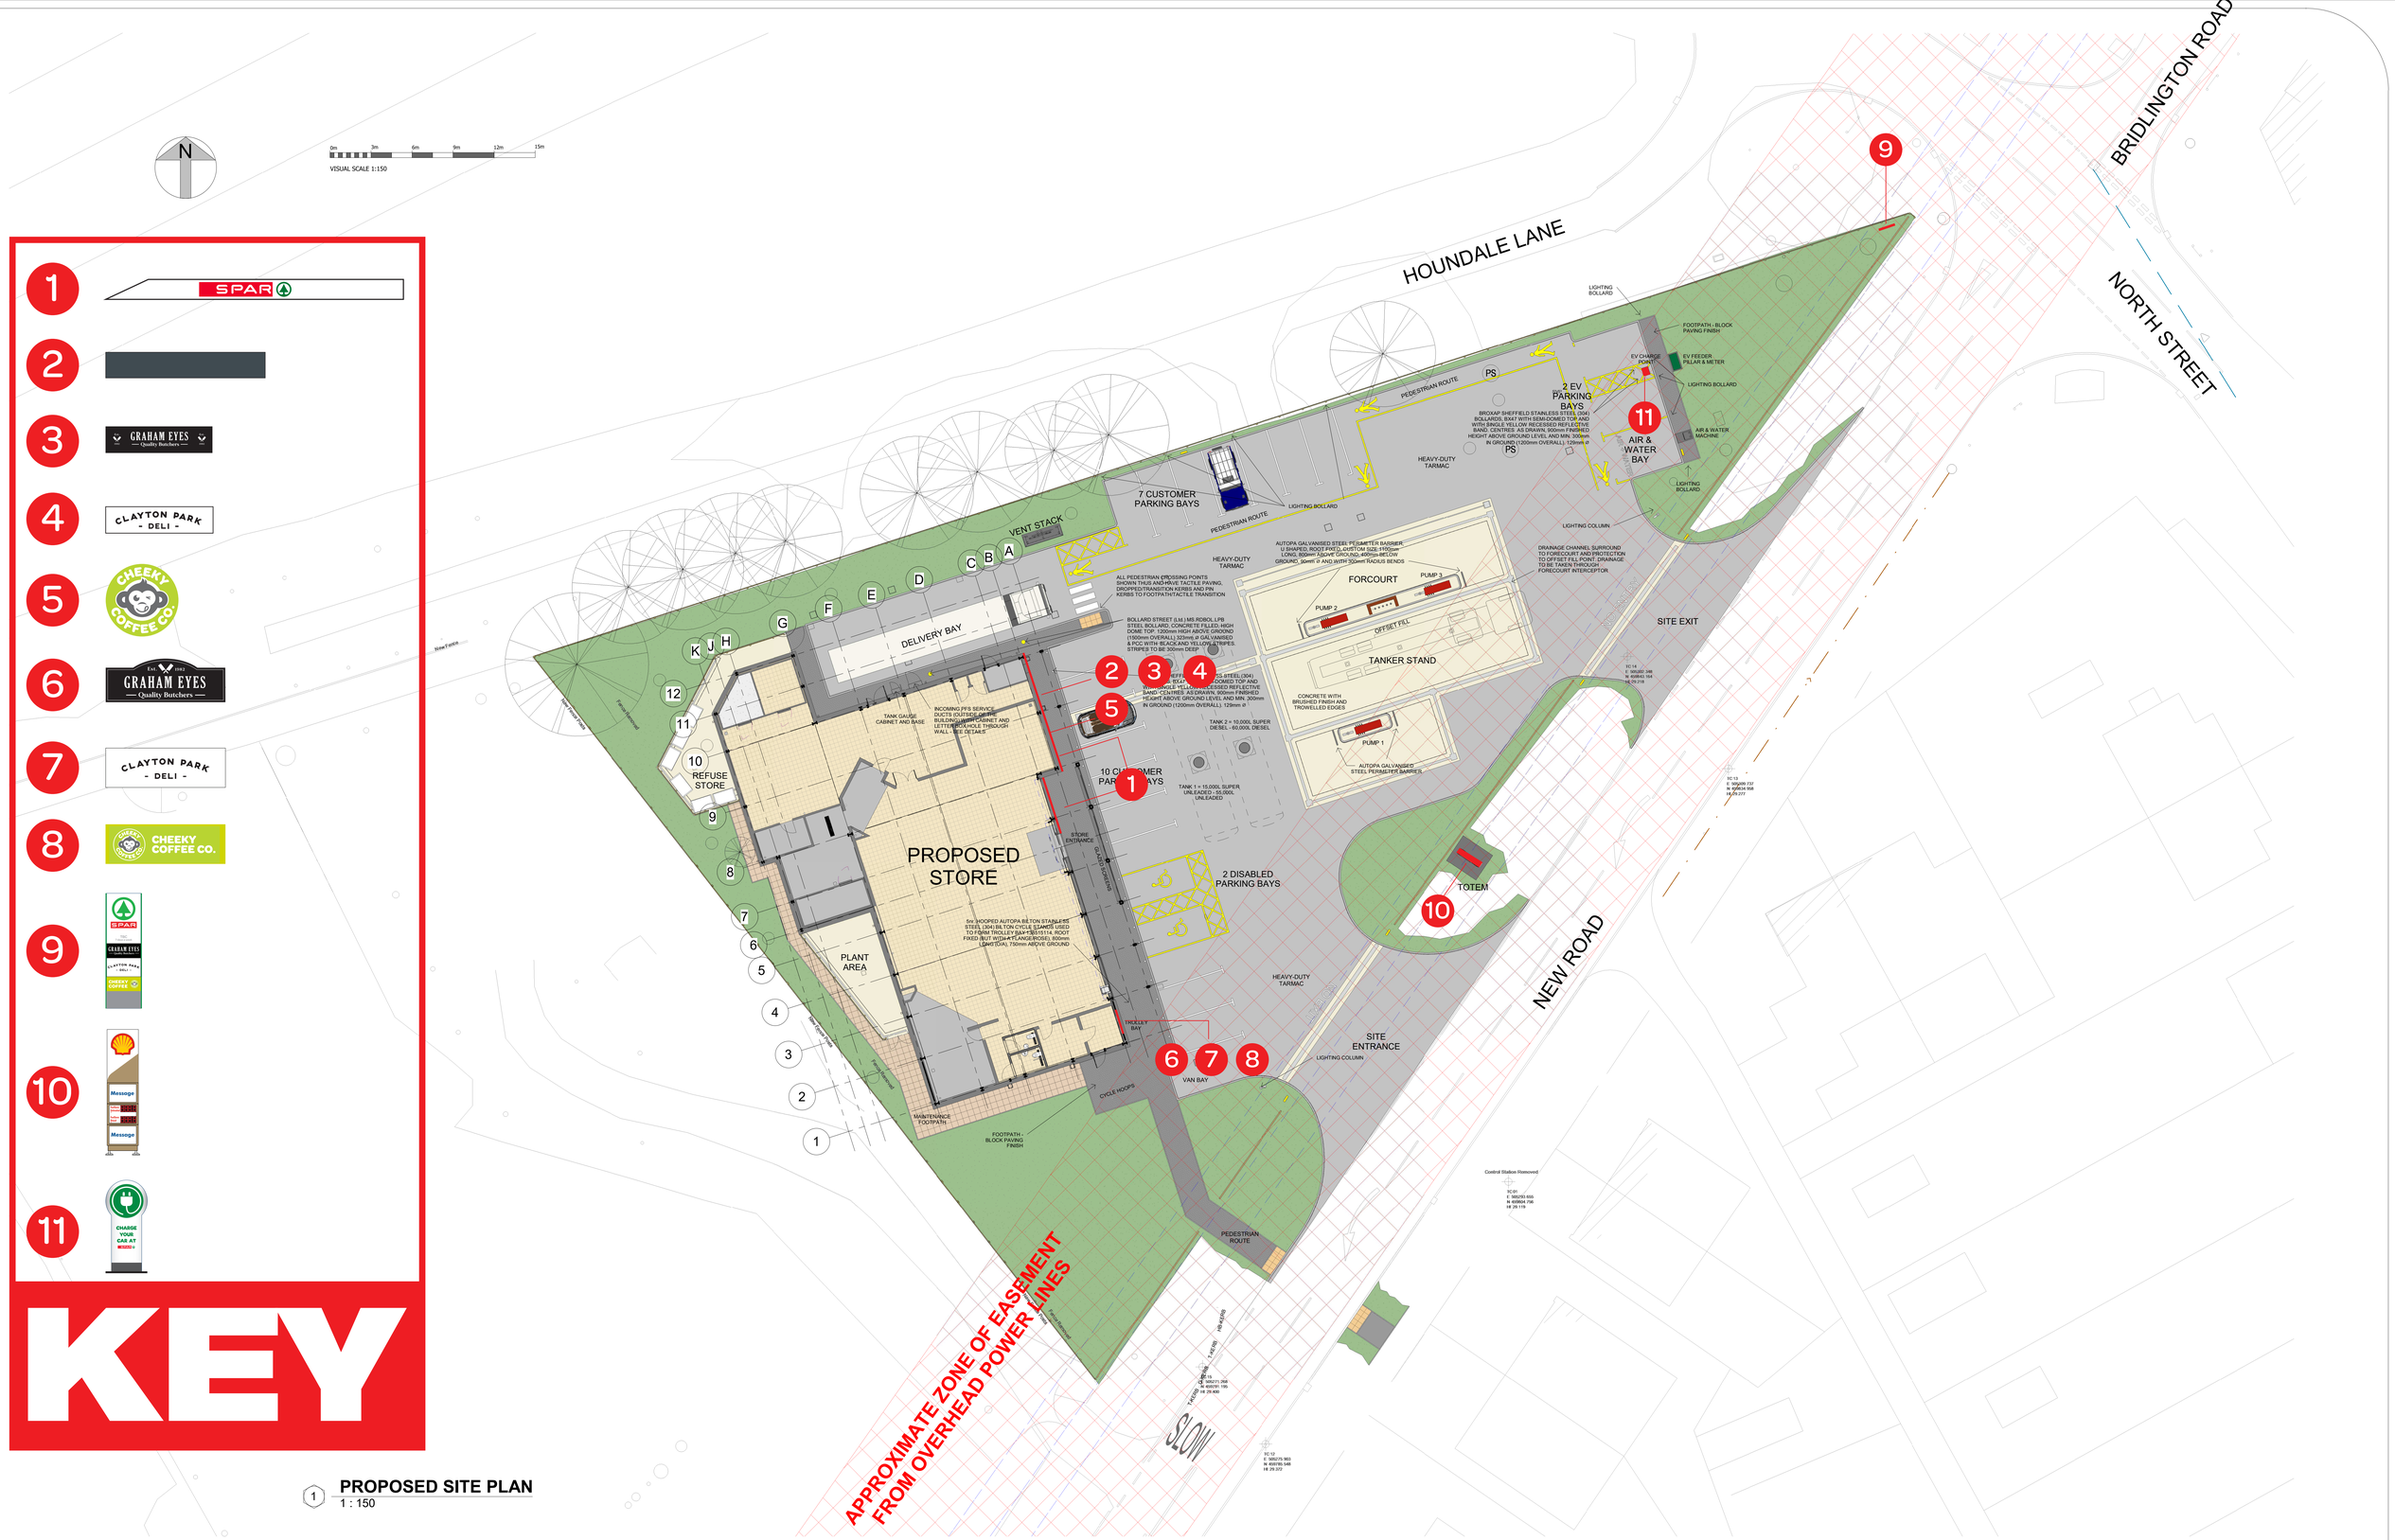

1 **PROPOSED SITE PLAN**
1 : 150

Do not scale this drawing
ashton smith to be notified of discrepancies in figured dimensions
Contractors must check all dimensions from site
This drawing is copyright and is for use on this site only
This drawing is to be used solely for information as entitled
For other information refer to the latest revision of any cross referenced drawing

LOCATION PLAN:

NOTES:

REV	DATE	DESCRIPTION	DRAWN BY	CHECK BY
C11	11/07/2023	Fuel tank splits and pipe runs updated	RAA	
C10	27/06/2023	Fuel tank splits and pipe runs updated	RAA	
C09	26/06/2023	Fuel tank splits and pipe runs updated	RAA	
C08	13/06/2023	Issued for Construction	RAA	
C07	05/06/2023	Updated in accordance with Client instructions and following Design Review	RAA	RR
C06	02/11/2022	Fence to the southern boundary moved to the surveyed position. Tactiles added to the adjacent road side.	RAA	GC
C05	05/10/2022	Issued for Tender with updates	RAA	GC
C04	01/09/2022	Entrance splay and associated items updated	RAA	GC
C03	06/07/2022	Minor updates and coordination	RAA	GC
C02	03/05/2022	Parking bay sign added. Layout (walls and drainage) to Butchers & Deli marked as 'TBC'	RAA	GC
C01	25/04/2022	Issued for Construction. Updated - retail layout added, drainage updated, construction detailing added, future EV added, vehicle entrance updated, fencing updated.	RAA	GC
P5	24/01/2022	Alterations to grids 2 to 8 and associated works. Drainage and forecourt slabs updated	RAA	GC
P4	06/01/2022	General revisions. Issued for Tender.	RAA	GC
P3	08/12/2021	General updates	RAA	GC
P2	08/11/2021	Redrawn	RAA	GC
P1	17/08/2021	First issue	RAA	GC

REVISIONS

PROJECT TITLE
New SPAR PFS & Store
Nafferton

DRAWING TITLE
Proposed Site Plan

RIBA STAGE	STATUS		DRAWN BY	CHECKED BY
5	Construction		RAA	GC
SHEET	SCALE	DATE	SUITABILITY	REVISION
A0	1 : 150	17/08/21	A1	C11

DRAWING NO.
JHN - ASA - 90 - VS.S0 - D - A - 9003 _ (A1 - C11)

CLIENT
JAMES HALL & CO
ESTD · 1863
SPAR

AshtonSmith
Beyond Design

Ashton Smith, Belvedere House, 2 Victoria Avenue, Harrogate, North Yorkshire, HG1 1EL
Tel: 01423 522882 Fax: 01423 565104
www.ashtonsmith.co.uk

JOB NO. 21080