THIS DRAWING IS COPYRIGHT. DO NOT SCALE. USE FIGURED DIMENSIONS ONLY.
THE CONTRACTOR IS TO CHECK ALL DIMENSIONS ON SITE BEFORE COMMENCEMENT OF THE WORKS.
DISCREPANCIES MUST BE REPORTED IMMEDIATELY TO THE CONTRACT ADMINISTRATOR BEFORE PROCEEDING.

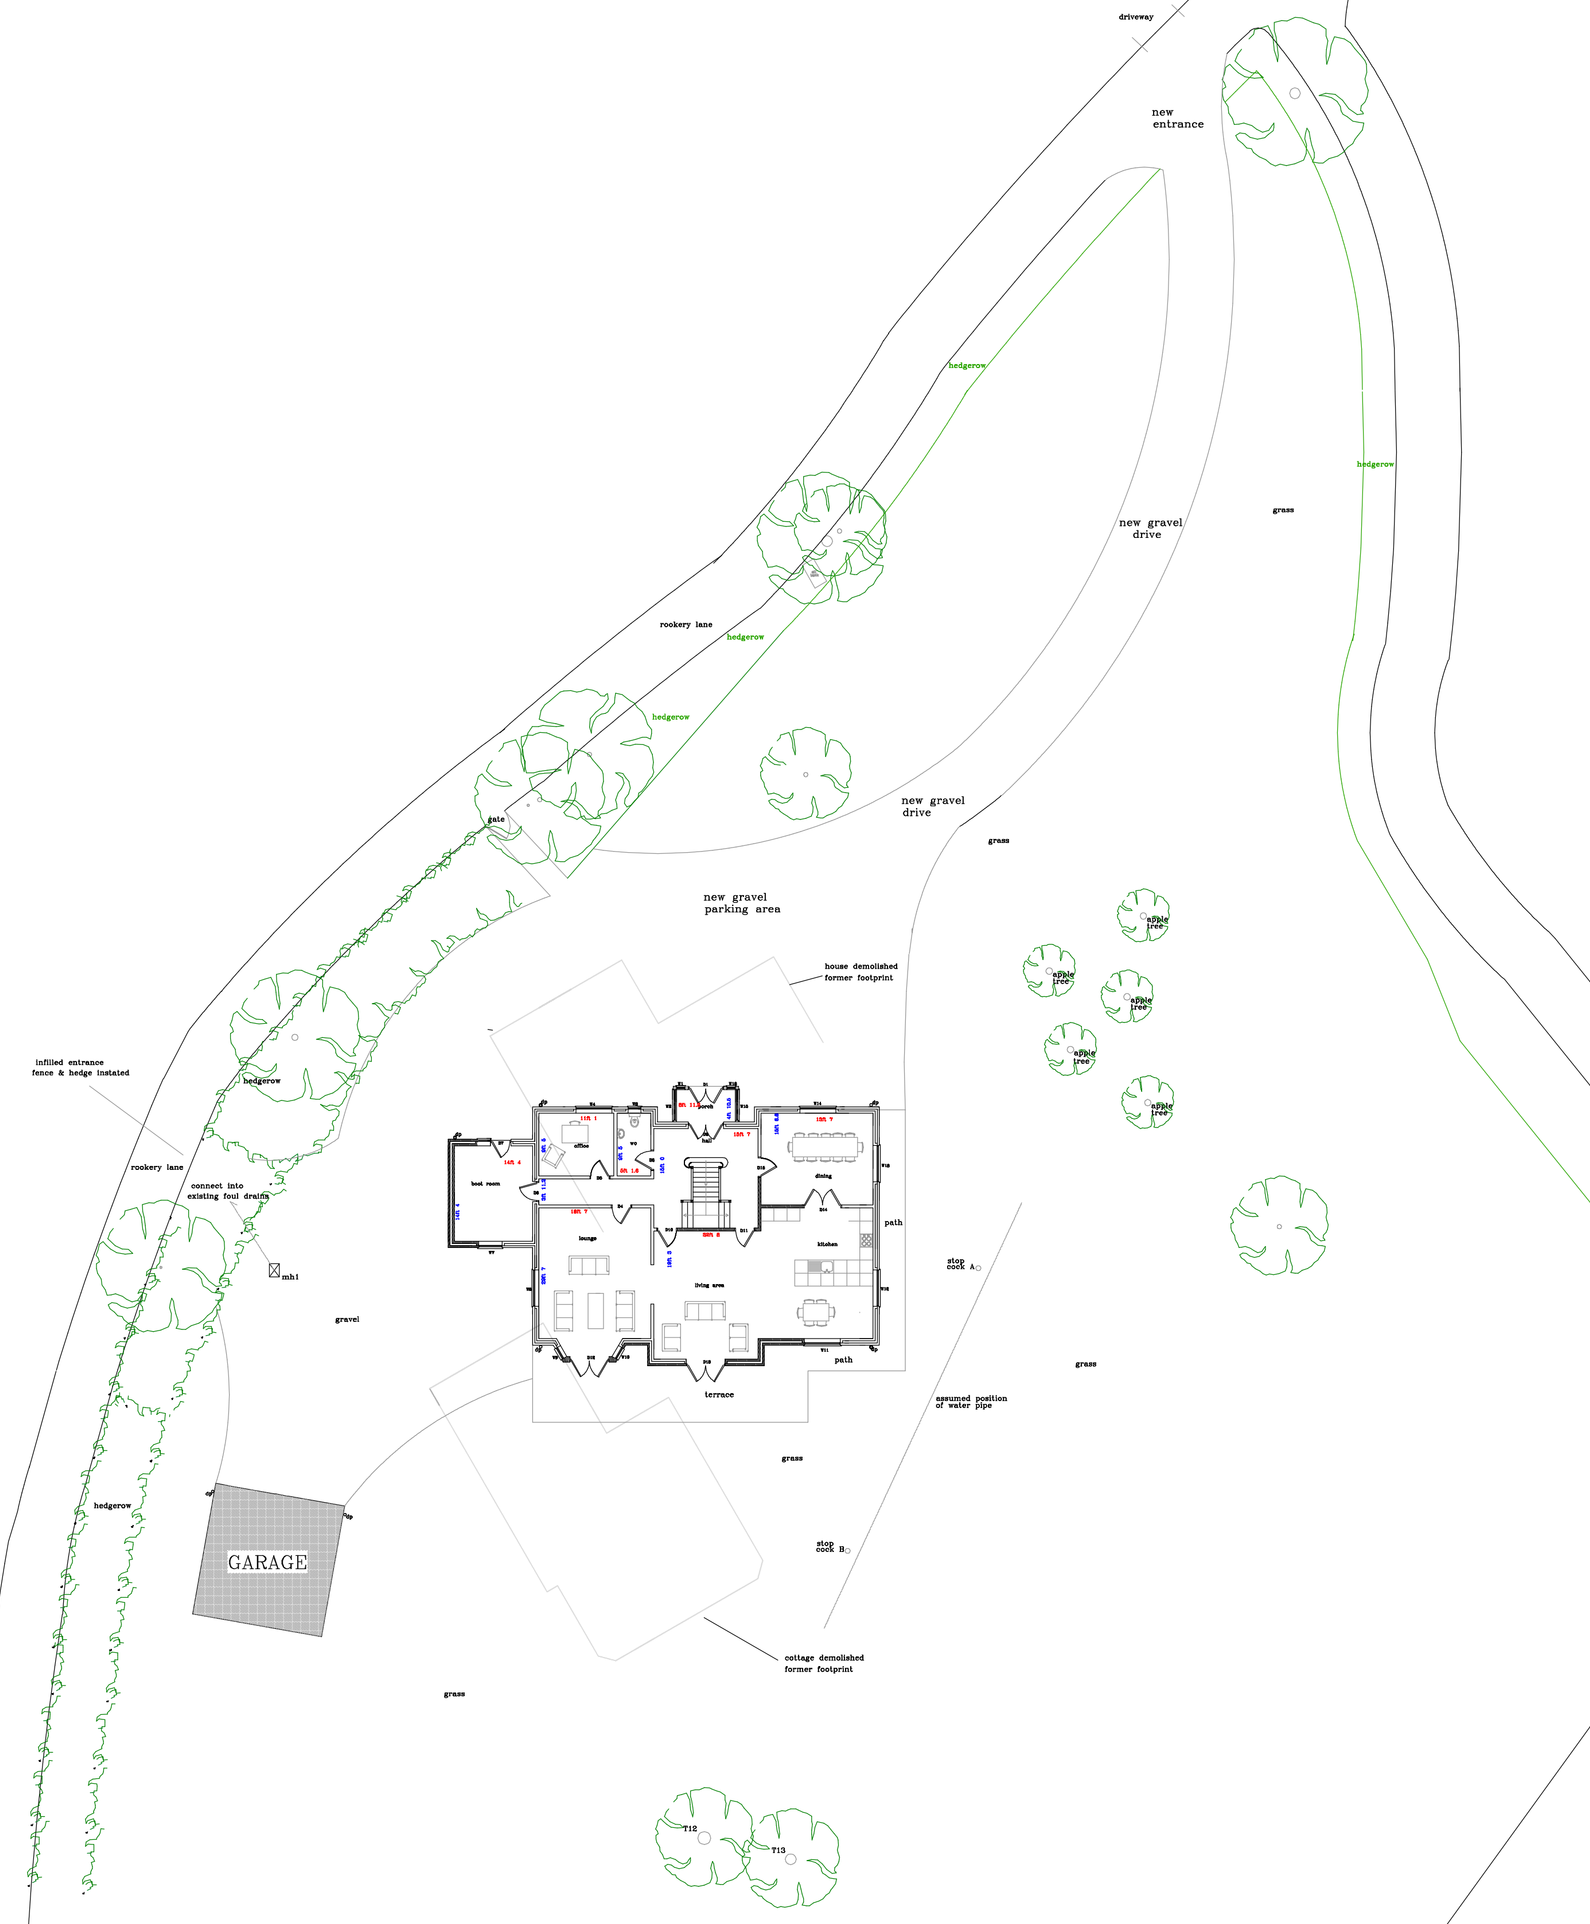

N

0 5 10M
linear scale

REV D DECEMBER 2023 – MINOR AMENDMENTS
REV C NOVEMBER 2023 – MINOR AMENDMENTS
REV B AUGUSDT 2023 – MINOR AMENDMENTS

RICS EVANS & CRAWLEY
CHARTERED BUILDING SURVEYORS
Telephone: Chesham 01494 775666 Facsimile : 01494 778575
Email : ec@evanscrawley.co.uk
Bridge House Water Meadow Chesham Buckinghamshire HP5 1LF

BROUGHTON – DROVE HOUSE

BLOCK PLAN AS PROPOSED

date JULY 2023
scale 1:200

3076/2/3D

DROVE HOUSE ROOKERY LANE BROUGHTON HAMPSHIRE SO20 8AZ