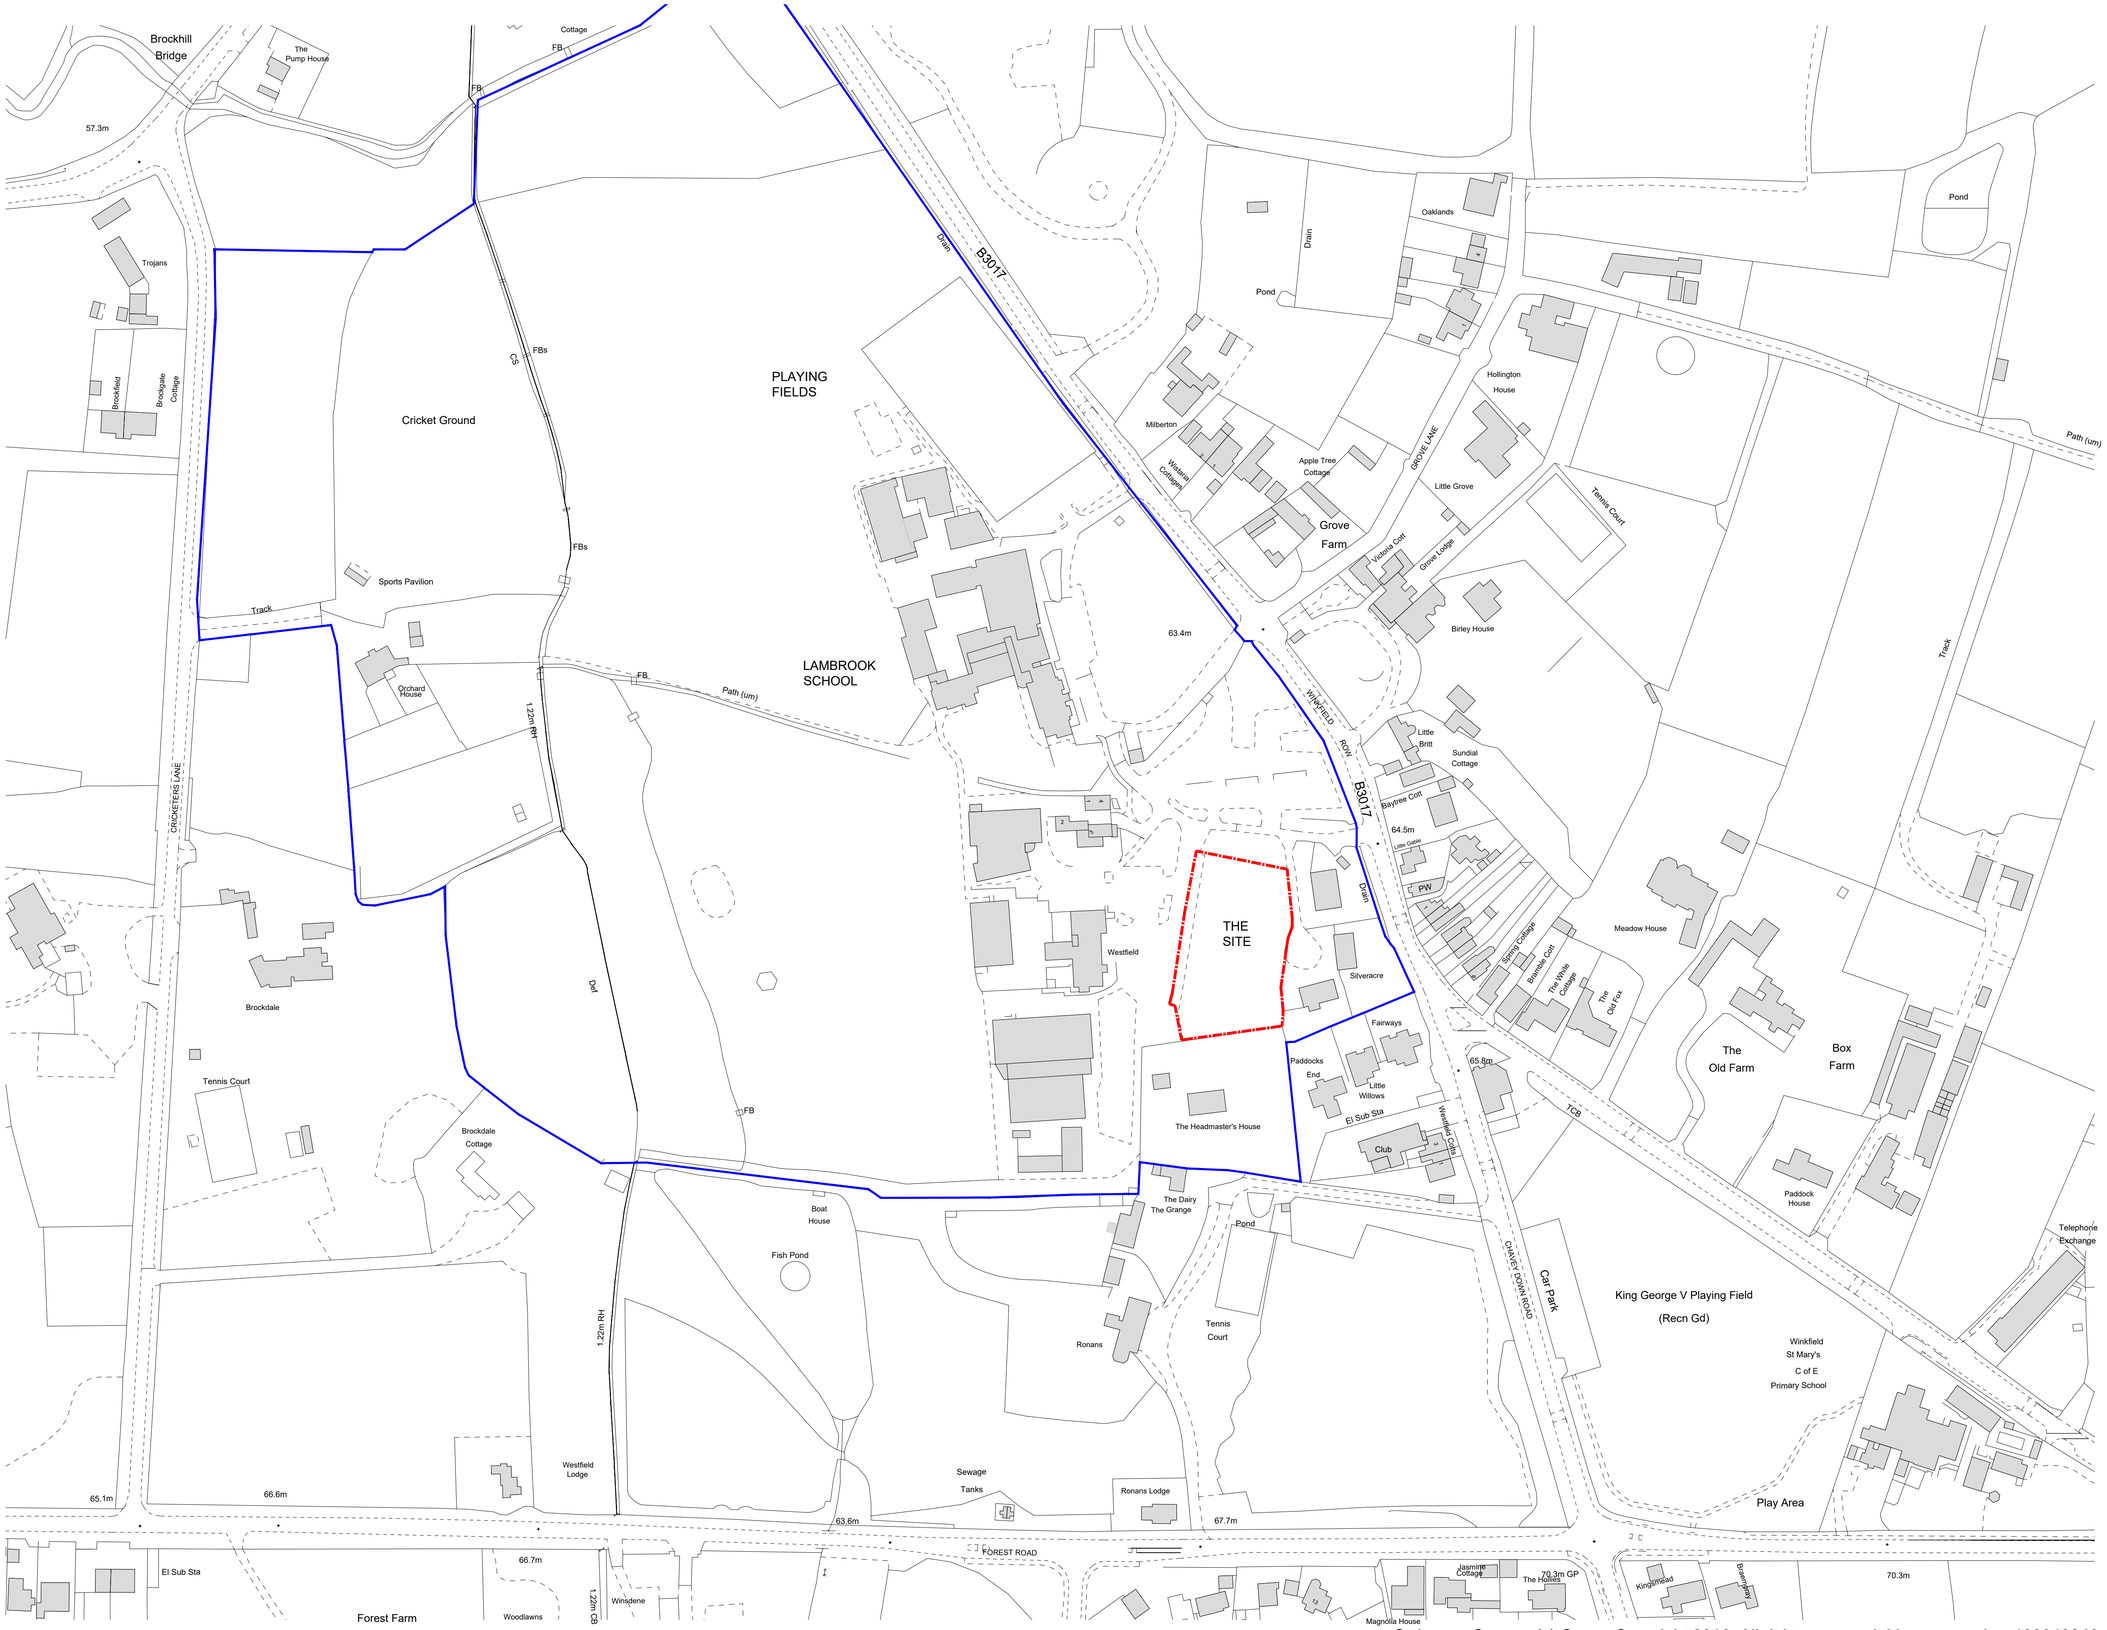

Ordnance Survey, (c) Crown Copyright 2016. All rights reserved. Licence number 100048346

N

Scale Bar. 1:1250
0 10m 25m 50m 100m

01 Location Plan
1:1250

revision/date	note
PL00/Mar 24	Issued for Planning

morseWEBB architects
The Byre The Street Bramley Hampshire RG26 5DE
T: 01256 587888 W: www.morsewebb.co.uk

project
Lambrook School
Car Parking Extension

title
Location Plan

scale	status
1:1250 @A1	PLANNING

job no.	dwg no.	status/revision
970	001	PL00

© Morse Webb Ltd