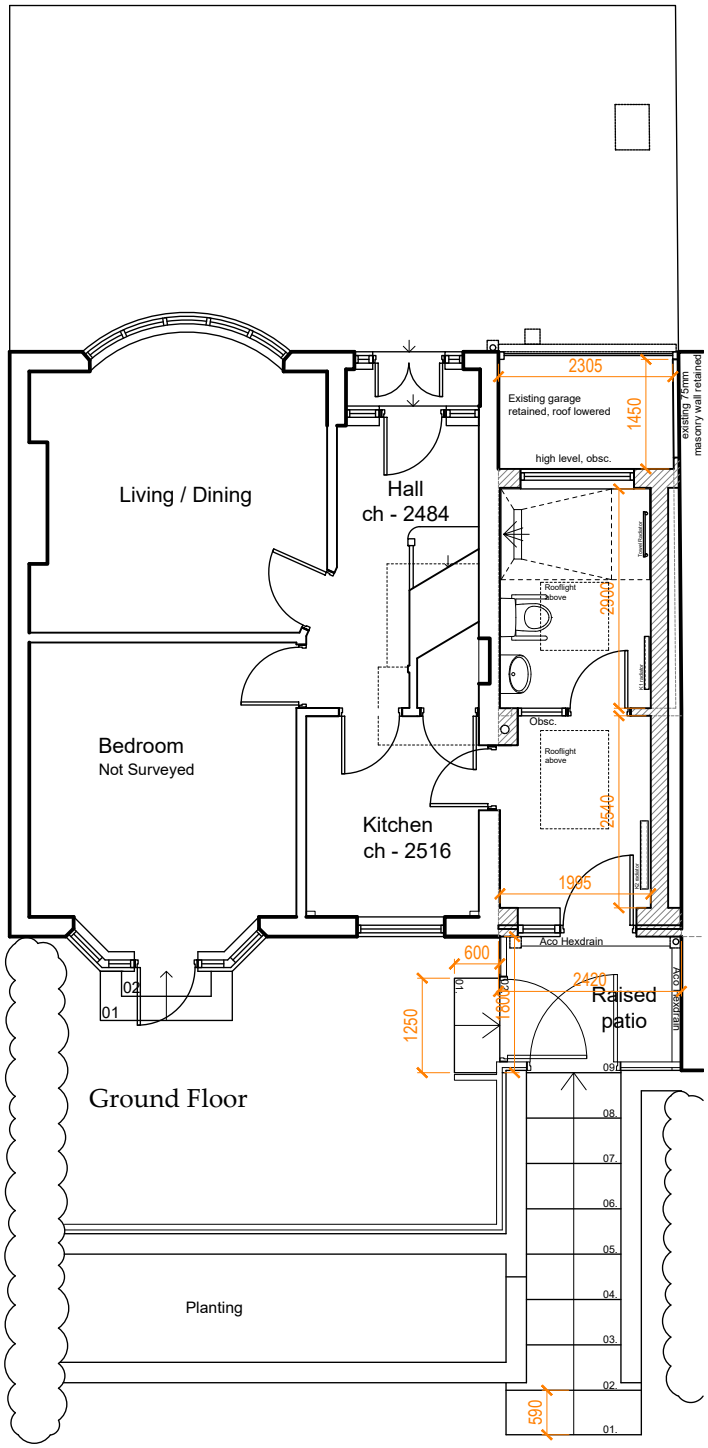

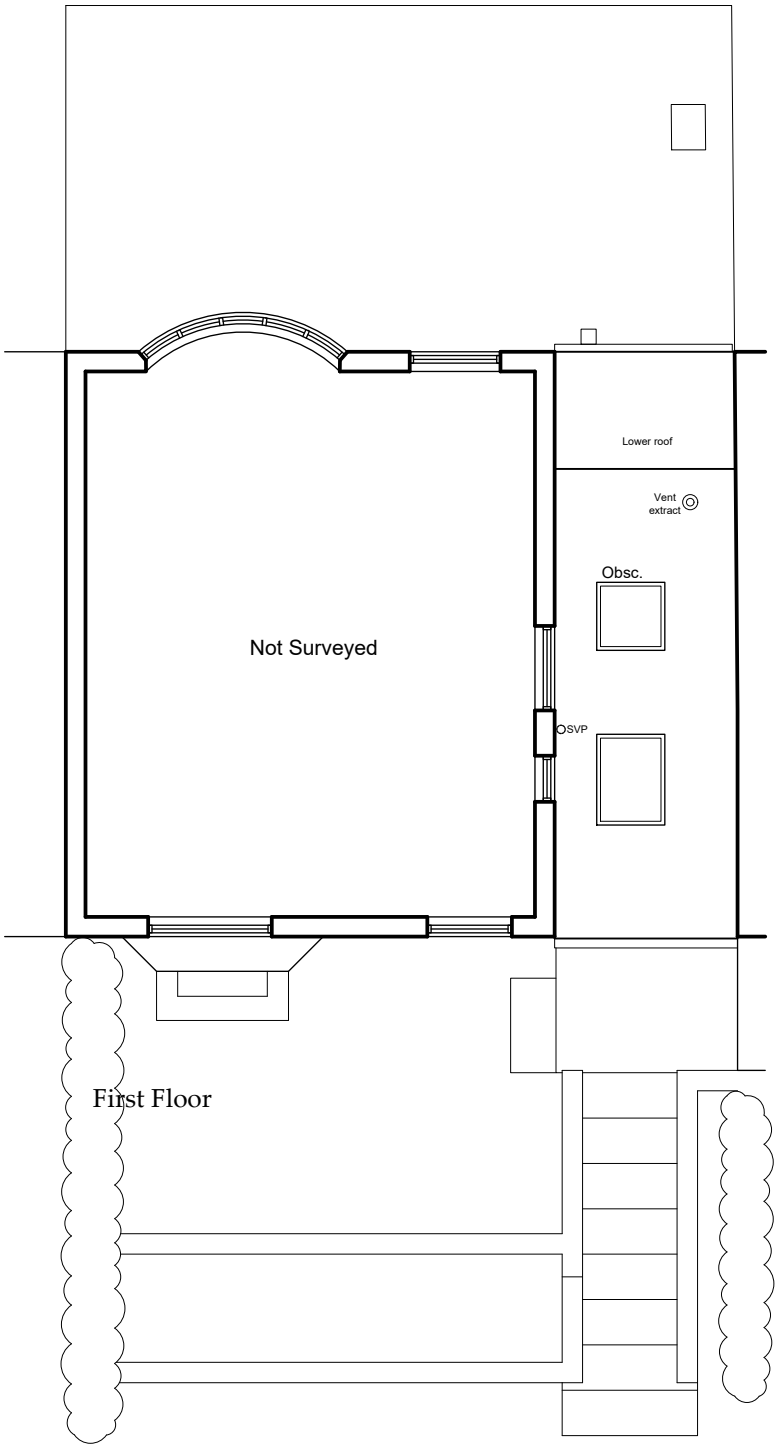

Revisions
A - 21/02/24 - Rooflights revised
B - 22/02/24 - Rooflight to sensory bridging room revised

0 1 2 3 4 5 metres

JULIAN OWEN ASSOCIATES
ARCHITECTS
276 Queens Road
Beeston, Nottingham
NG9 2BD

t 0115 922 9831
f 0115 922 4616
e enquiries@julianowen.co.uk

www.julianowen.co.uk

All Dimensions are Approximate
Do Not Scale Directly From the Drawing
All Dimensions to be Checked and Confirmed on Site
Read In Conjunction with the Specification

Job: Greensmith / Woodthorpe

Title: Proposed plans

Date: Feb 2024 *Scale:* 1:100

Drawing Size: **A4**

Drawing No: **2494/05**