1 BRICKWORK

2 STAFFORDSHIRE BLUE TILES TO MATCH THE MAIN HOUSE ROOF TILES

3 TIMBER CLADDING

4 TIMBER GARAGE DOORS

5 TIMBER DOOR

6 TIMBER WINDOWS

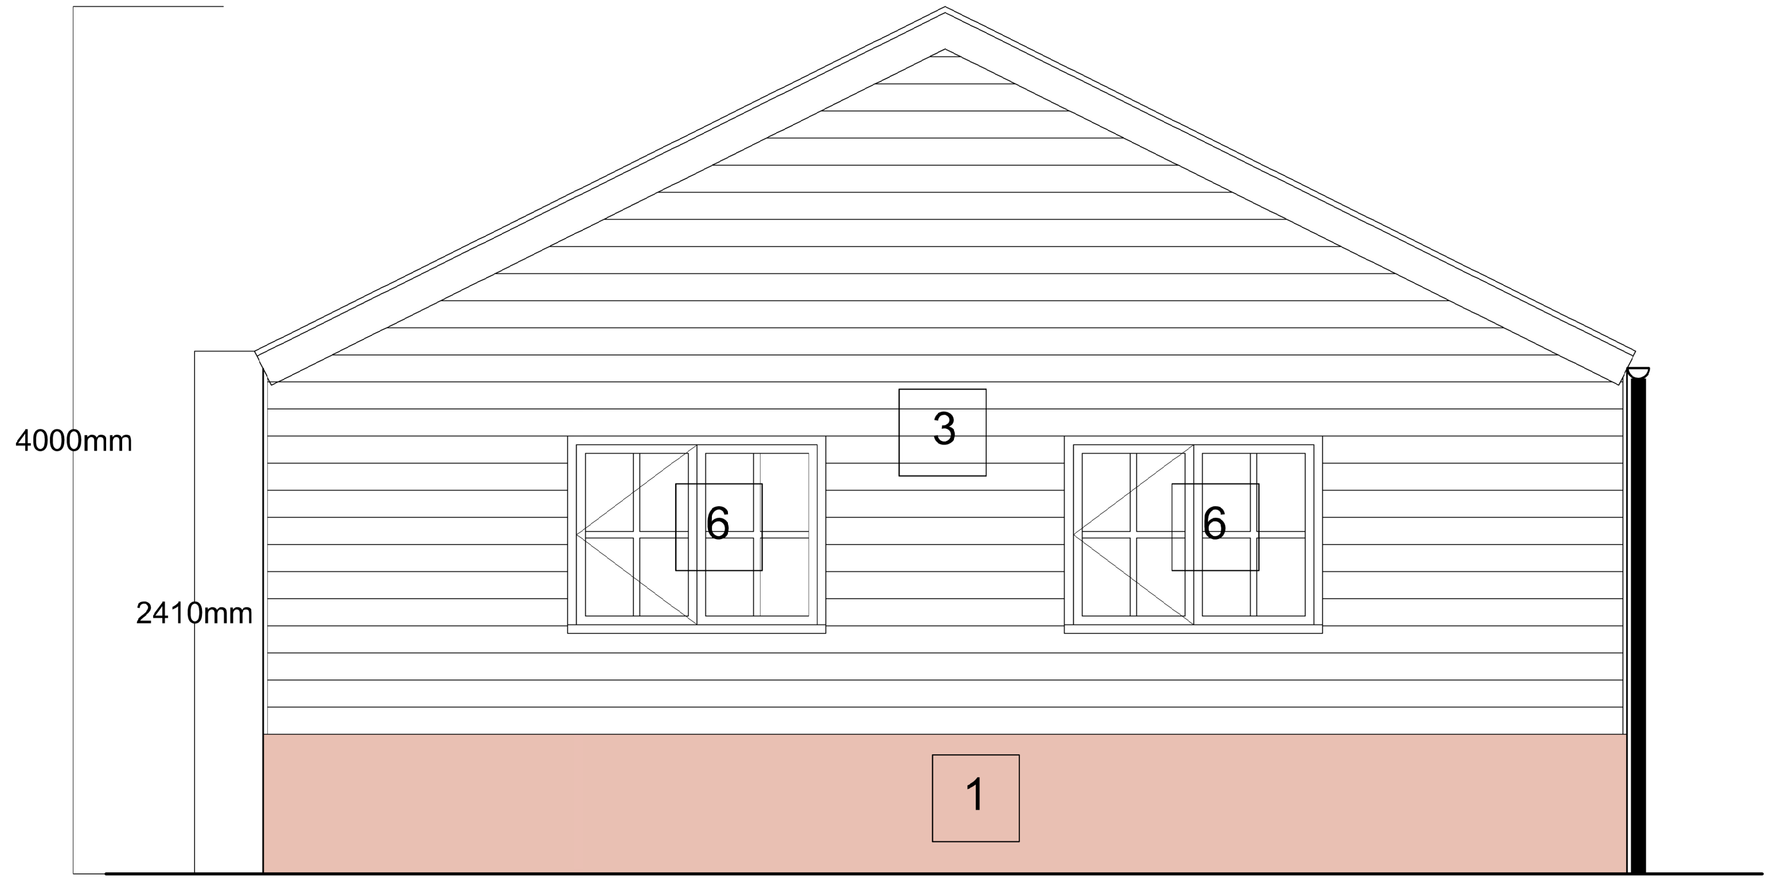

ELEVATION TO SOUTH EAST

Revision	Date	By	Chkd	CDM Notes	Project	Drawing	Client
					MOLINEUX, BATESWAY, LONGDON, LICHFIELD, STAFFORDSHIRE	PROPOSED SUMMER HOUSE ELEVATION TO SOUTH EAST	Matt and Vanessa

Scale	Dated	Job No.	Drawing No.	Drawn by	Checked	CiSfb Element	Revision
1:20(A1)	07.01.24	002	SH02	MF	-	FEASIBILITY	-