1 BRICKWORK

2 STAFFORDSHIRE BLUE TILES TO MATCH THE MAIN HOUSE ROOF TILES

3 TIMBER CLADDING

4 TIMBER GARAGE DOORS

5 TIMBER DOOR

6 TIMBER WINDOWS

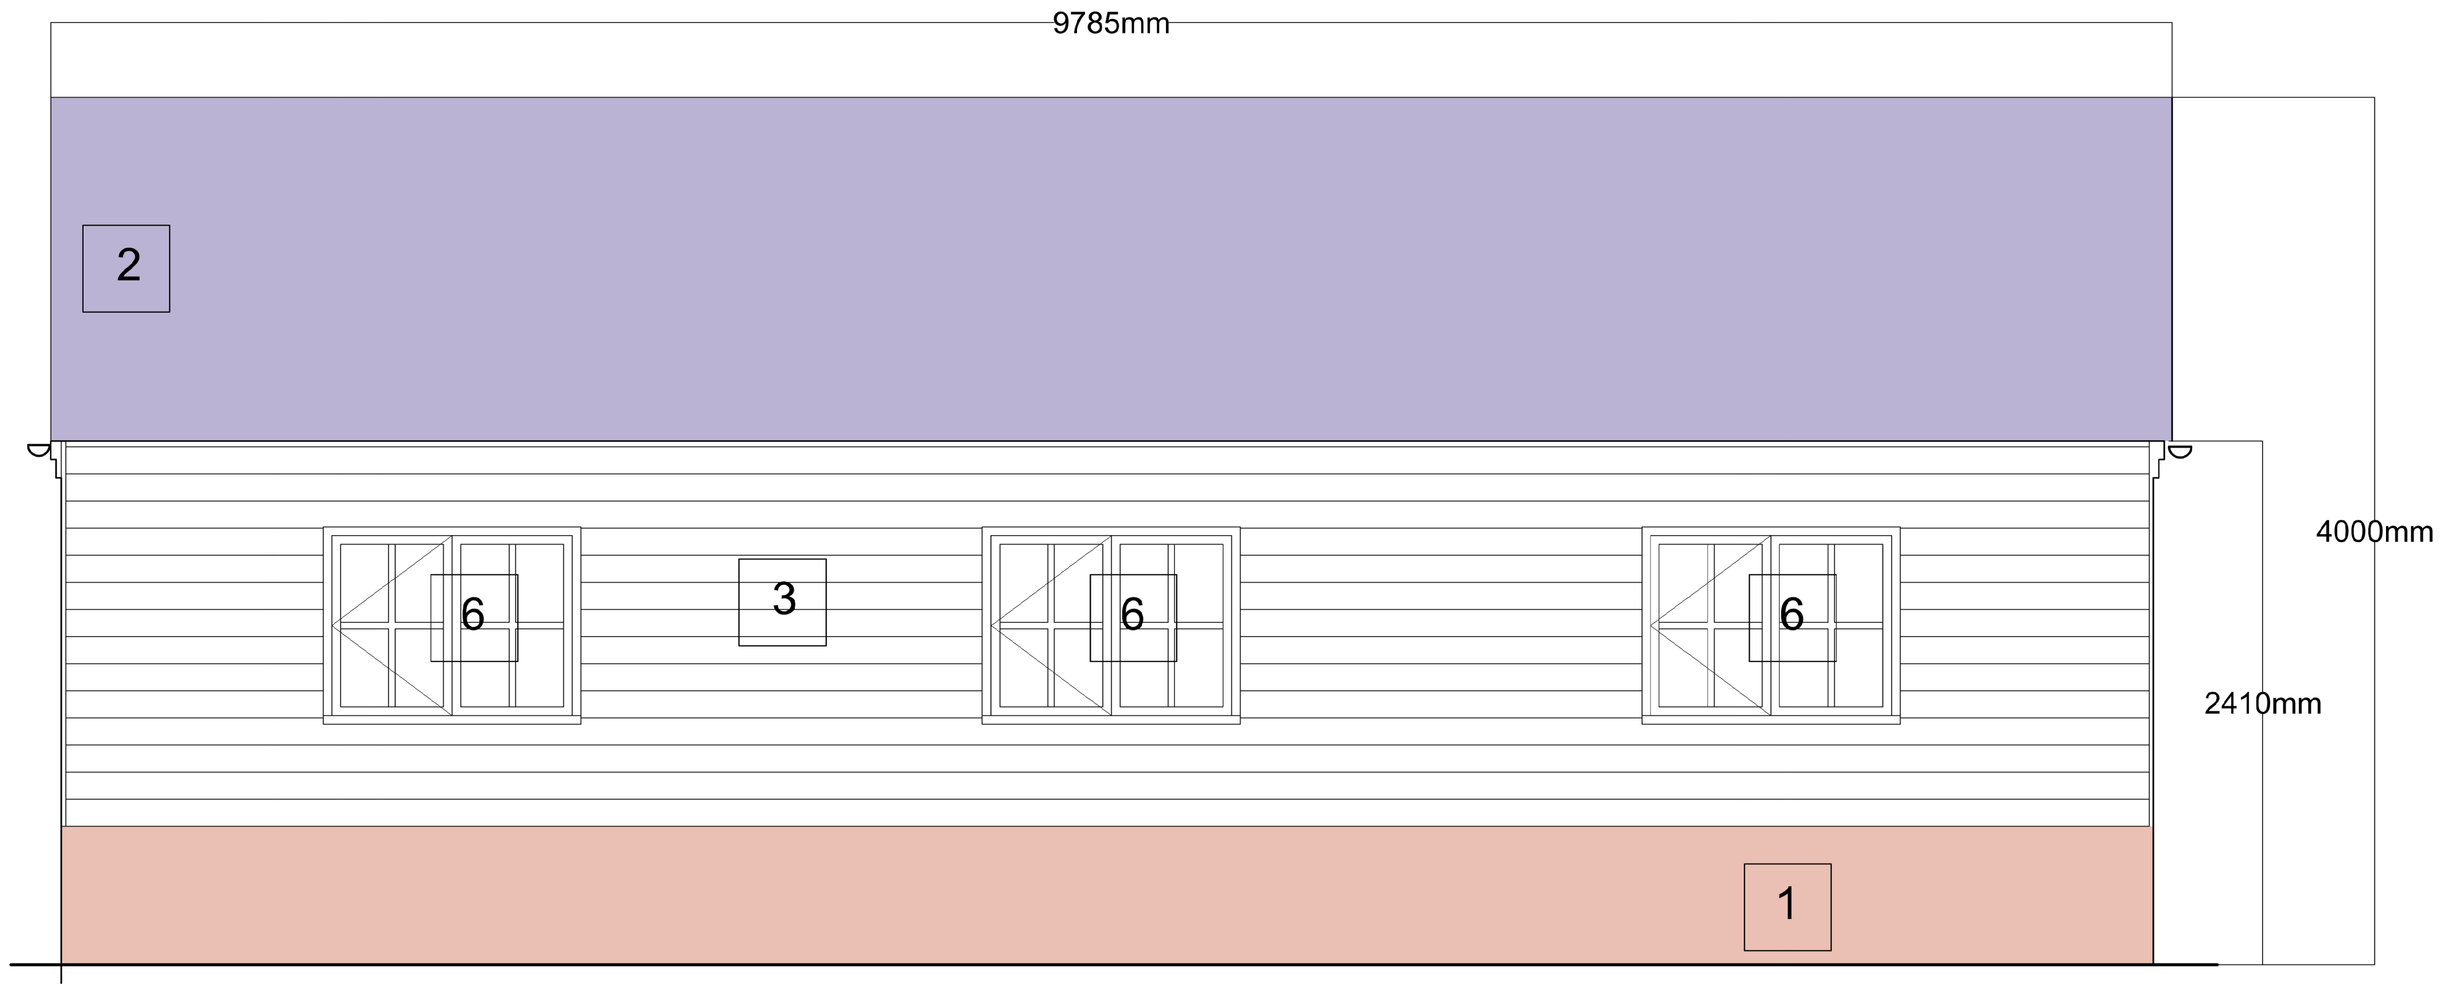

ELEVATION TO SOUTH WEST

Revision	Date	By	Chkd	CDM Notes	Project			Drawing			Client
					MOLINEUX, BATESWAY, LONGDON, LICHFIELD, STAFFORDSHIRE			PROPOSED SUMMER HOUSE ELEVATION TO SOUTH WEST			Matt and Vanessa
					Scale 1:20(A1)	Dated 07.01.24	Job No. 002	Drawing No. SH03	Drawn by MF	Checked -	CiS/b Element FEASIBILITY	Revision -