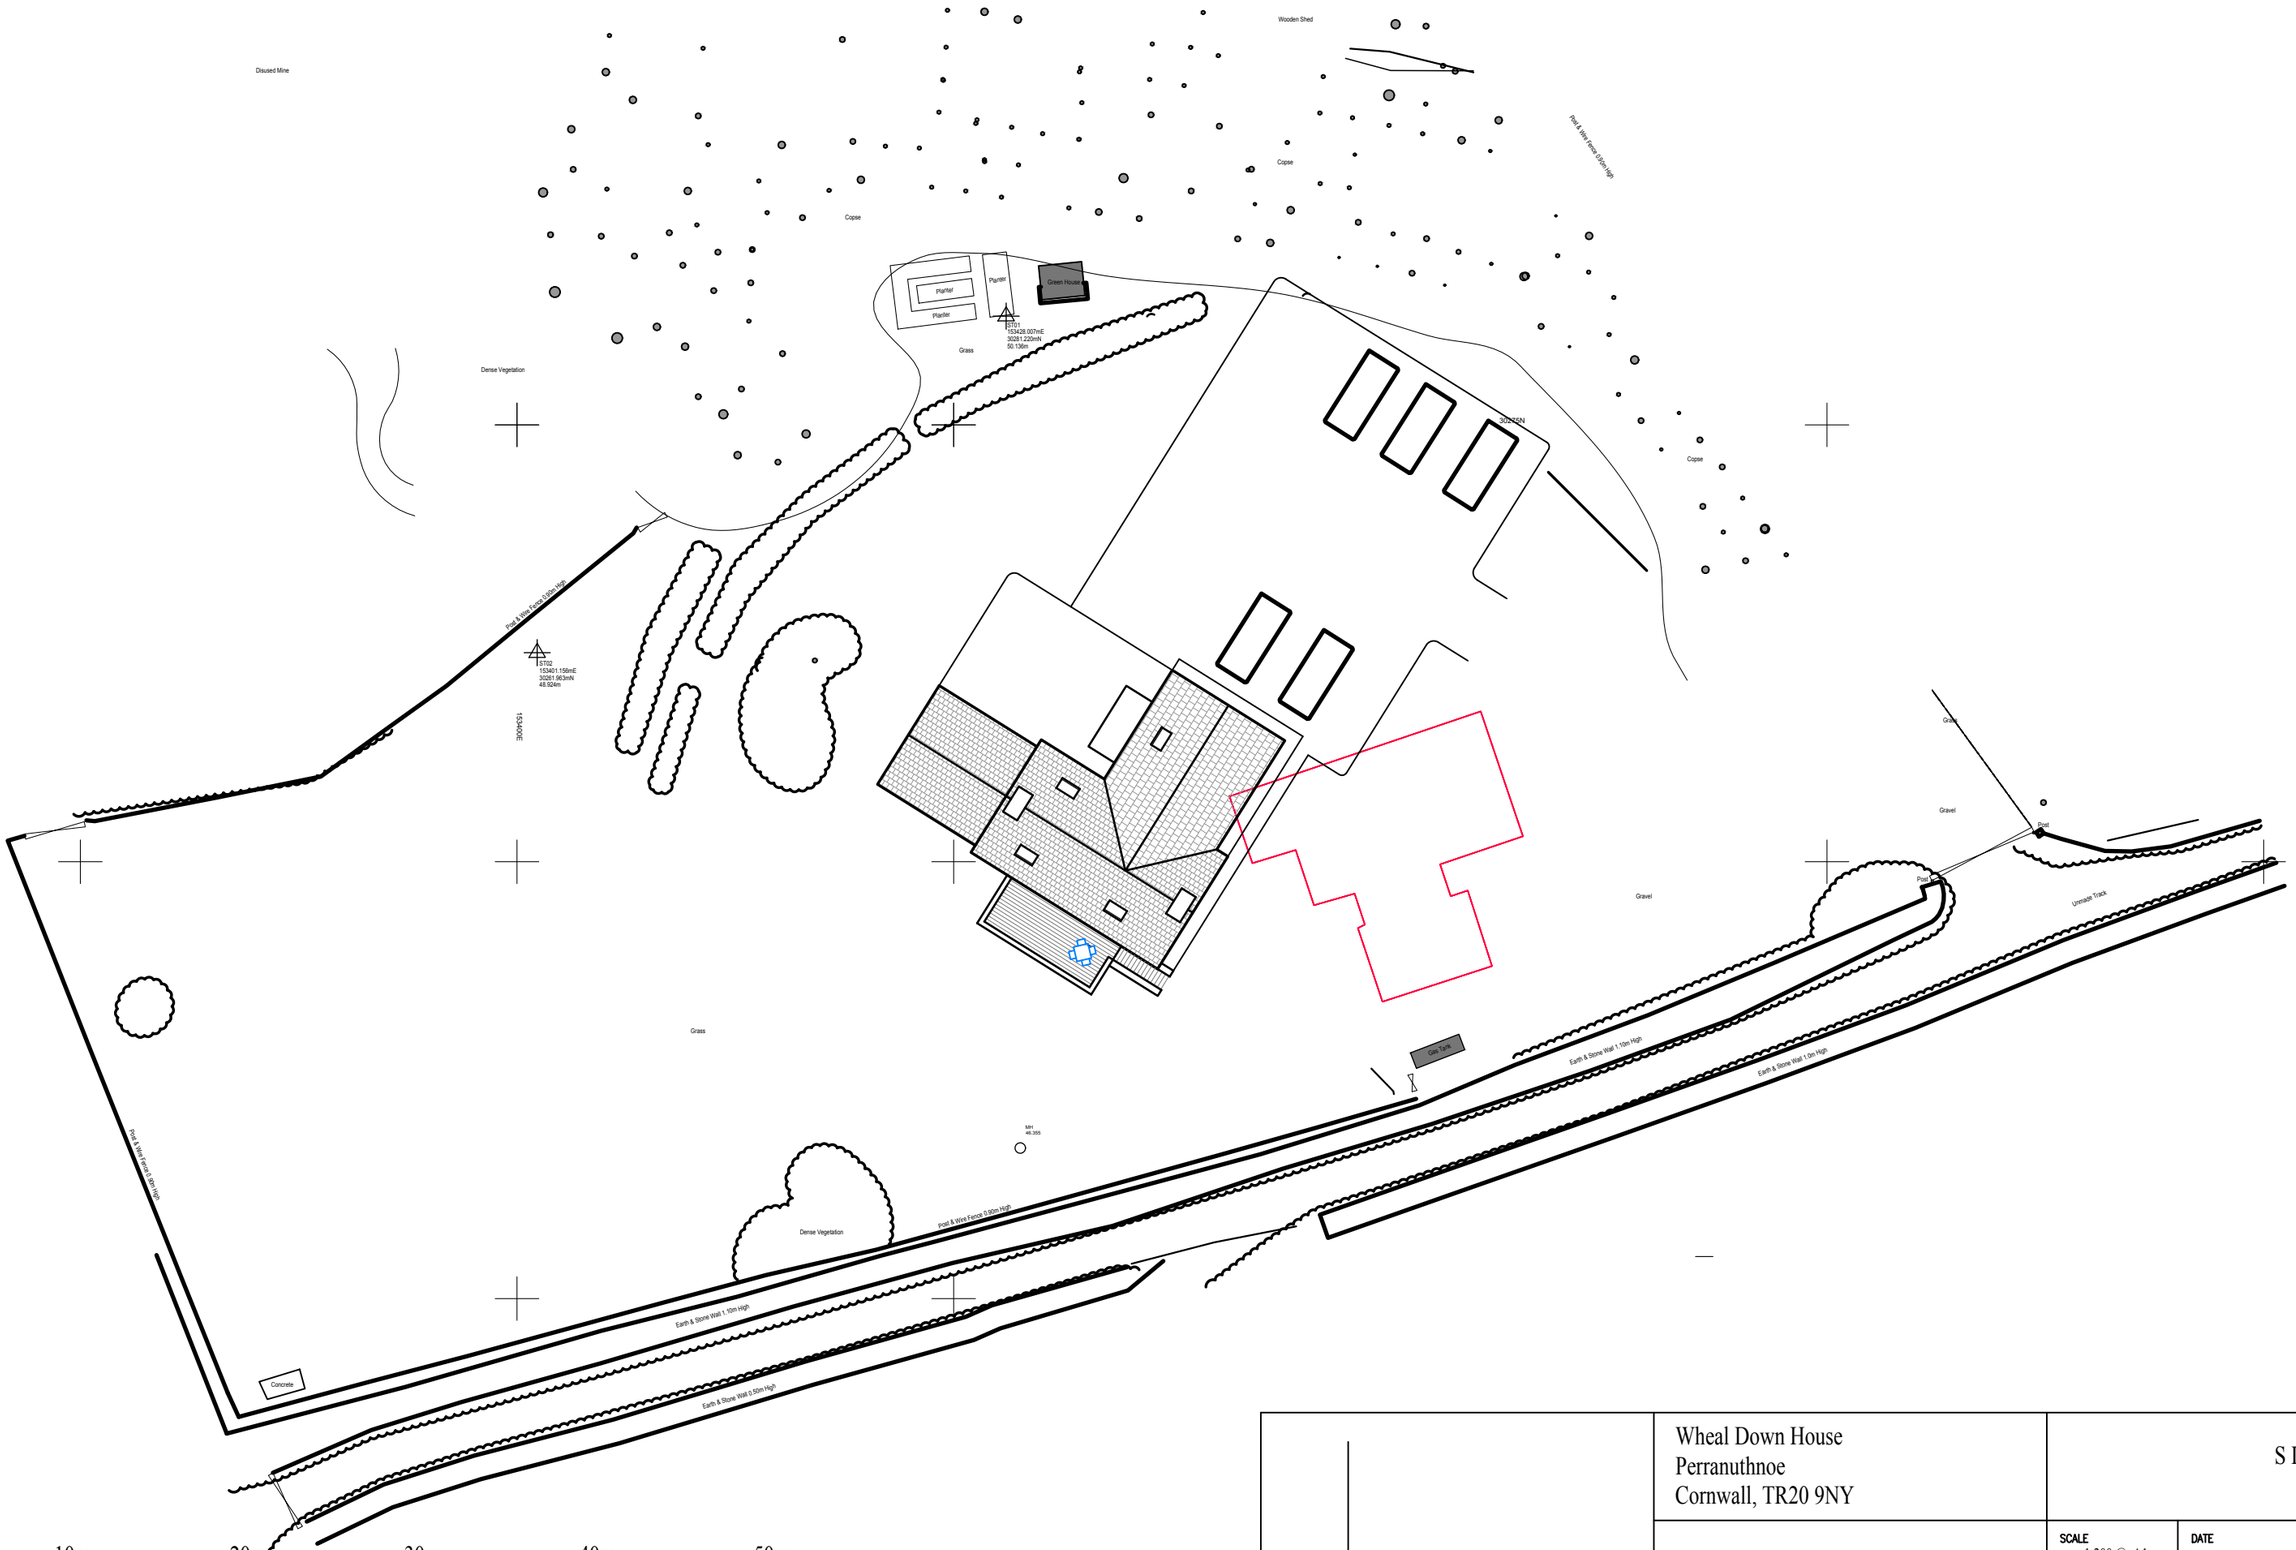

DATE	REV.	DESCRIPTION

Wheal Down House
Perranuthnoe
Cornwall, TR20 9NY

NOT FOR CONSTRUCTION
PRE-APPLICATION SUBMISSION
5 MARCH 2024

SITE PLAN

SCALE	DATE	DRAWN
1:200 @ A1 1:400 @ A3	05/03/24	PWK
JOB No.	**DWG. No.**	**REVISION**
241	100	P2