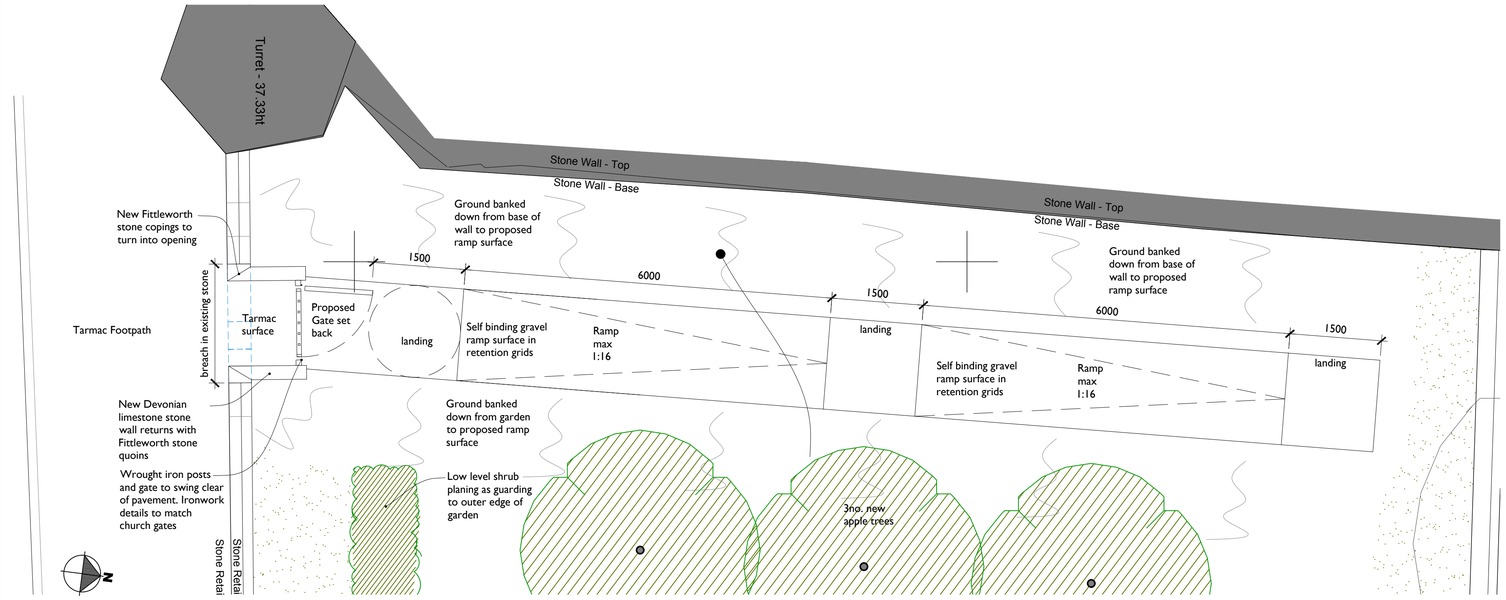

PROPOSED PLAN 1:50

Scale in Metres

0 1 2 3 4 5

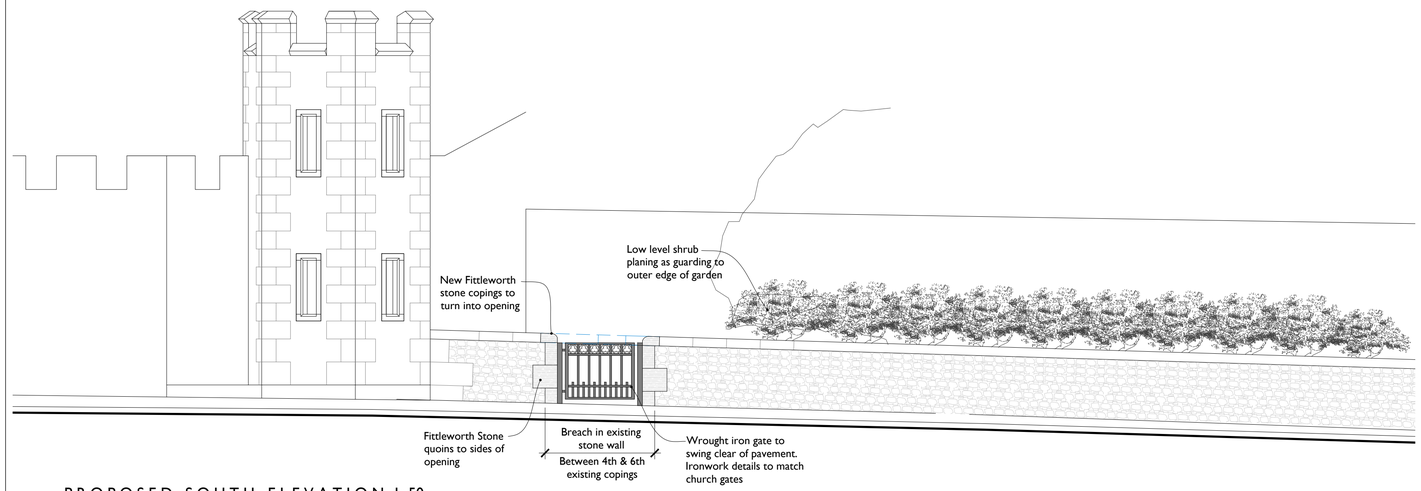

PROPOSED SOUTH ELEVATION 1:50

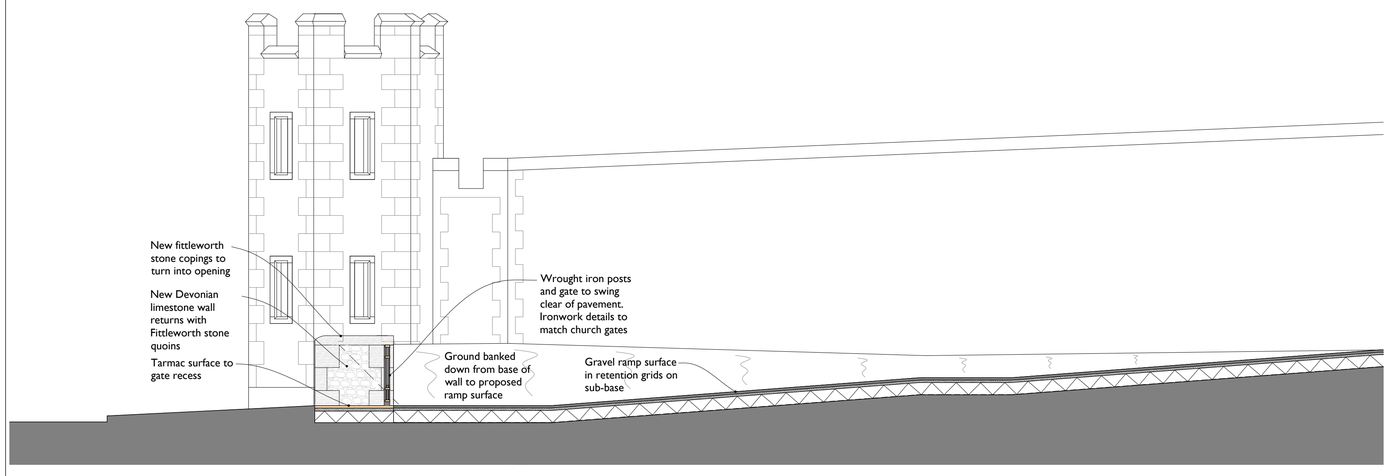

PROPOSED SECTION A-A 1:50

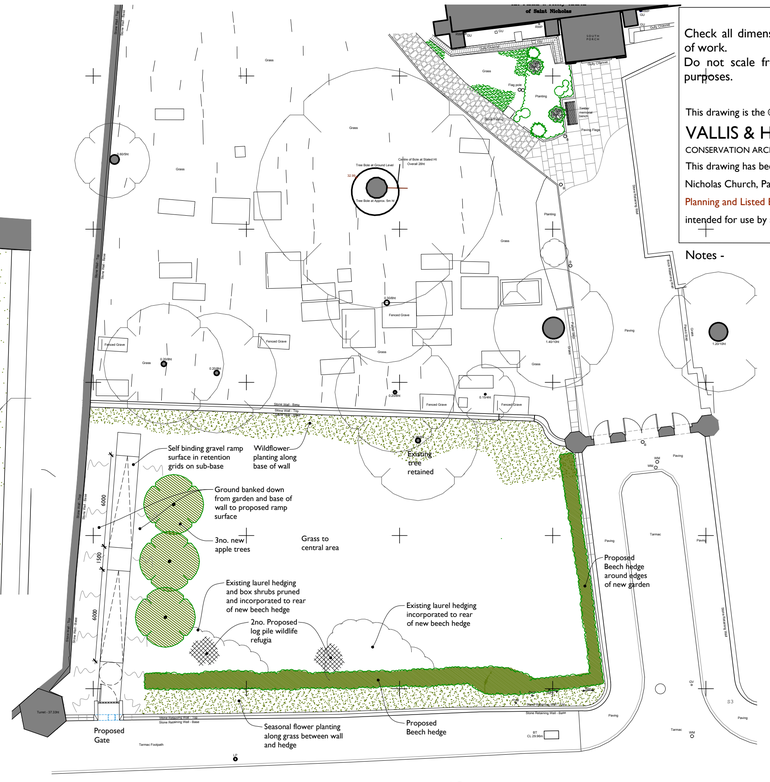

PROPOSED SITE PLAN 1:200

Scale in Metres

0 1 2 3 4 5 10 15 20

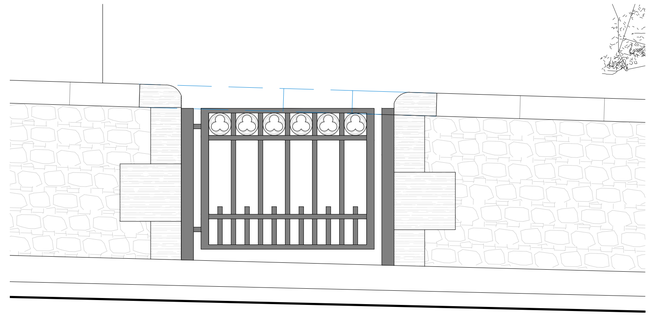

PROPOSED GATE ELEVATION 1:20

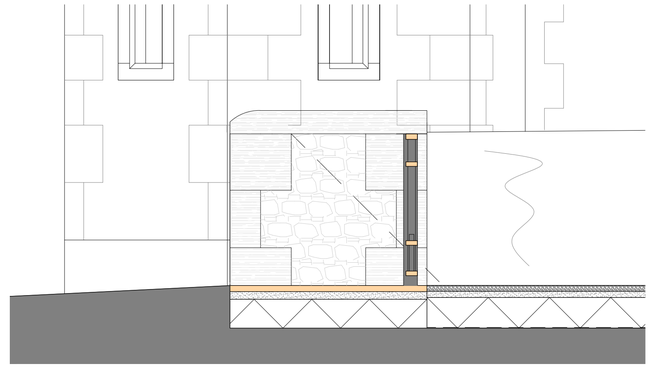

PROPOSED DETAIL SECTION 1:20

Check all dimensions on site prior to commencement of work.
Do not scale from this drawing except for planning purposes.

This drawing is the © copyright of

VALLIS & HALL
CONSERVATION ARCHITECTS

This drawing has been produced for The PCC for the project St Nicholas Church, Parish Garden and is submitted as part of the Planning and Listed Building Consent Application and is not intended for use by any other person or for any other purpose.

Notes -

VALLIS & HALL
CONSERVATION ARCHITECTS
Incorporating Jane Jones-Warner Associates

Unit 78
Chichester Enterprise Centre
Terminus Road
Chichester
West Sussex
PO19 8TX

RIBA Chartered Practice

T : 01243 767151
E : mail@vallisandhall.com
W: www.vallisandhall.com

Revisions

Rev	Description	Date	Drawn
A	Planning Issue	27.02.24	GM

Project:
St Nicholas Church, Arundel

Drawing Title:
Proposed Parish Garden Ramp Plan, Sections and Elevation

Scale:	Issue Date:
1:50/ 1:20 @ A1	08/02/2024

Drawing No.	Revision.	Drawn By:
501J.PL.010	A	GM