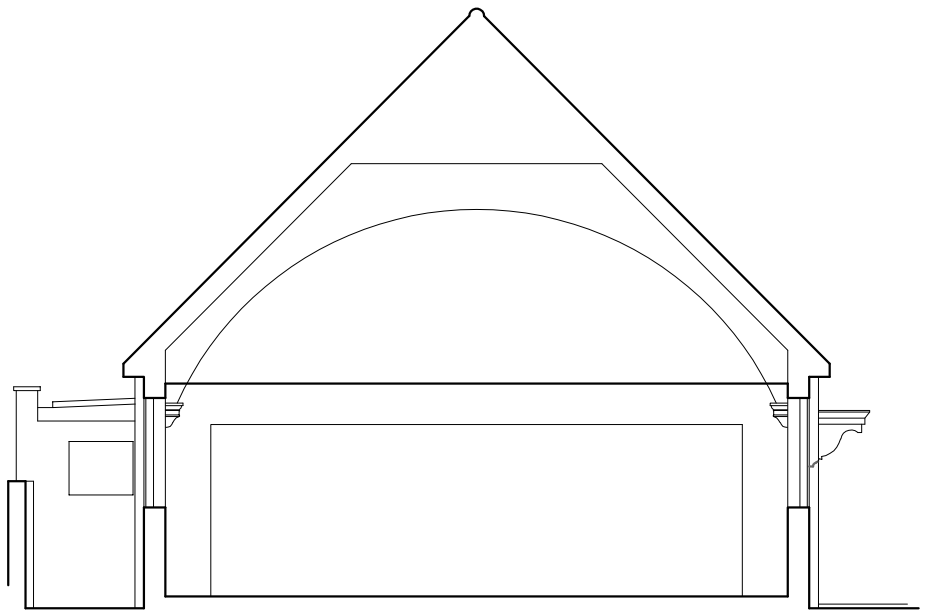

Section @ *1:100*

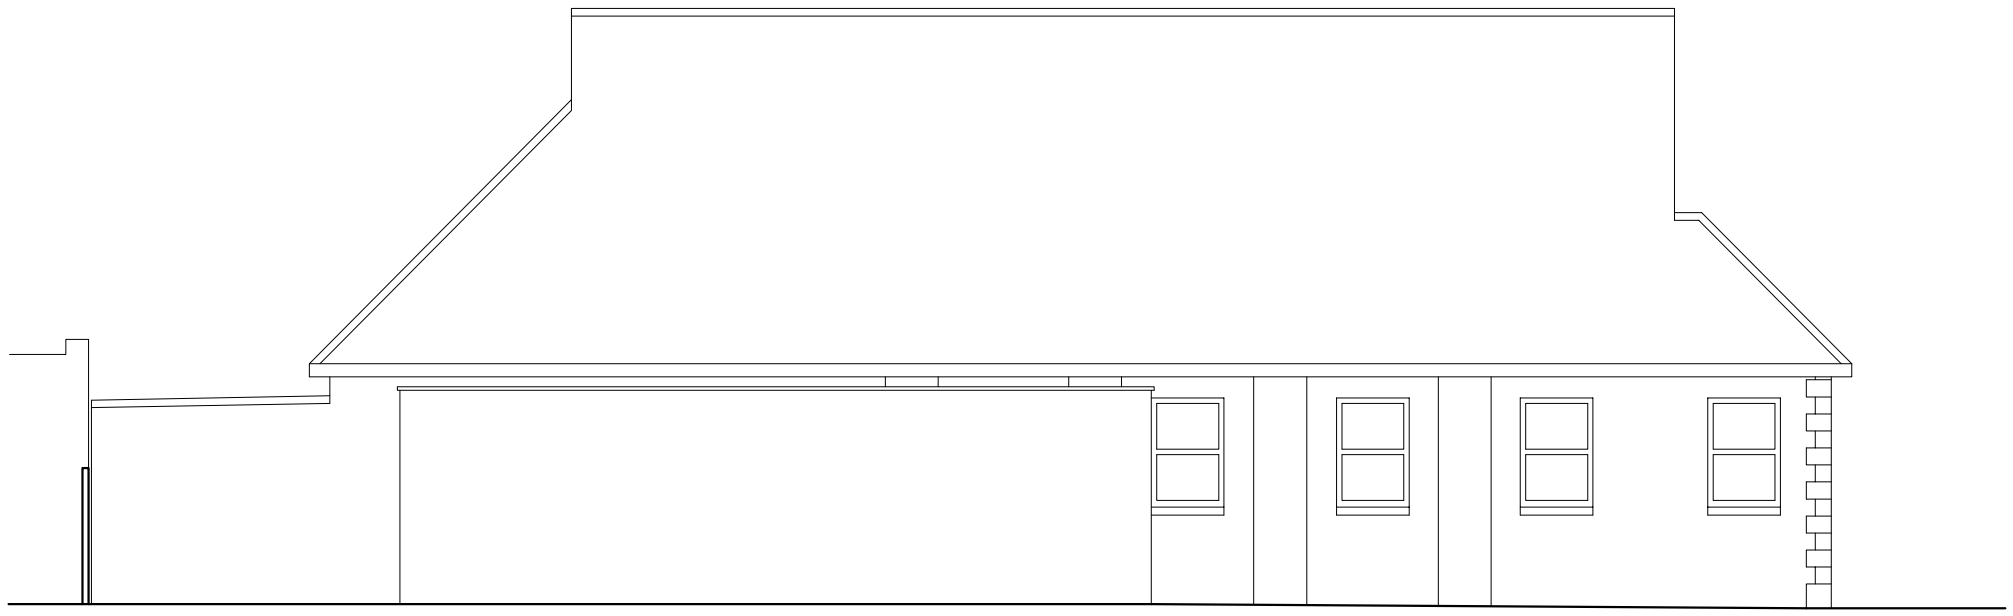

Side Elevation @ *1:100*

Front Elevation @ *1:100*

0 1 2 3 5m 10m

Scale 1:100

Rev	Description	Date

Job Reference
Residential Conversion
Working Mens Club
Malling Street, Lewes

Client
Mr & Mrs Winter

Drawing Title
Section, Front & Side Elevations as Existing

Drawing No ADC1100/02 Rev

Date	Scale	Dwg Size	Plot Style	Drawn	Checked
10.05.18	1:100	A3	ADCgreyscale	TCG	AD

All dimensions to be checked on site and do not scale from this drawing. This drawing should be approved by Local Authority Building Control or other appropriate checking authority prior to commencement of work. This drawing should not be reproduced without the prior consent of the author.

ADC Alistair Dodd Consulting

Architectural Services

72a Beaconsfield Road . Brighton . East Sussex . BN1 6DD
Tel: 01273 669466
Email: info@adcbrighton.co.uk
WWw.adcbrighton.com