Only figured dimensions are to be used. All dimensions to be checked on site.

Please note: Refer to 'type' of drawing below; planning drawings should only be treated as such.

Notes

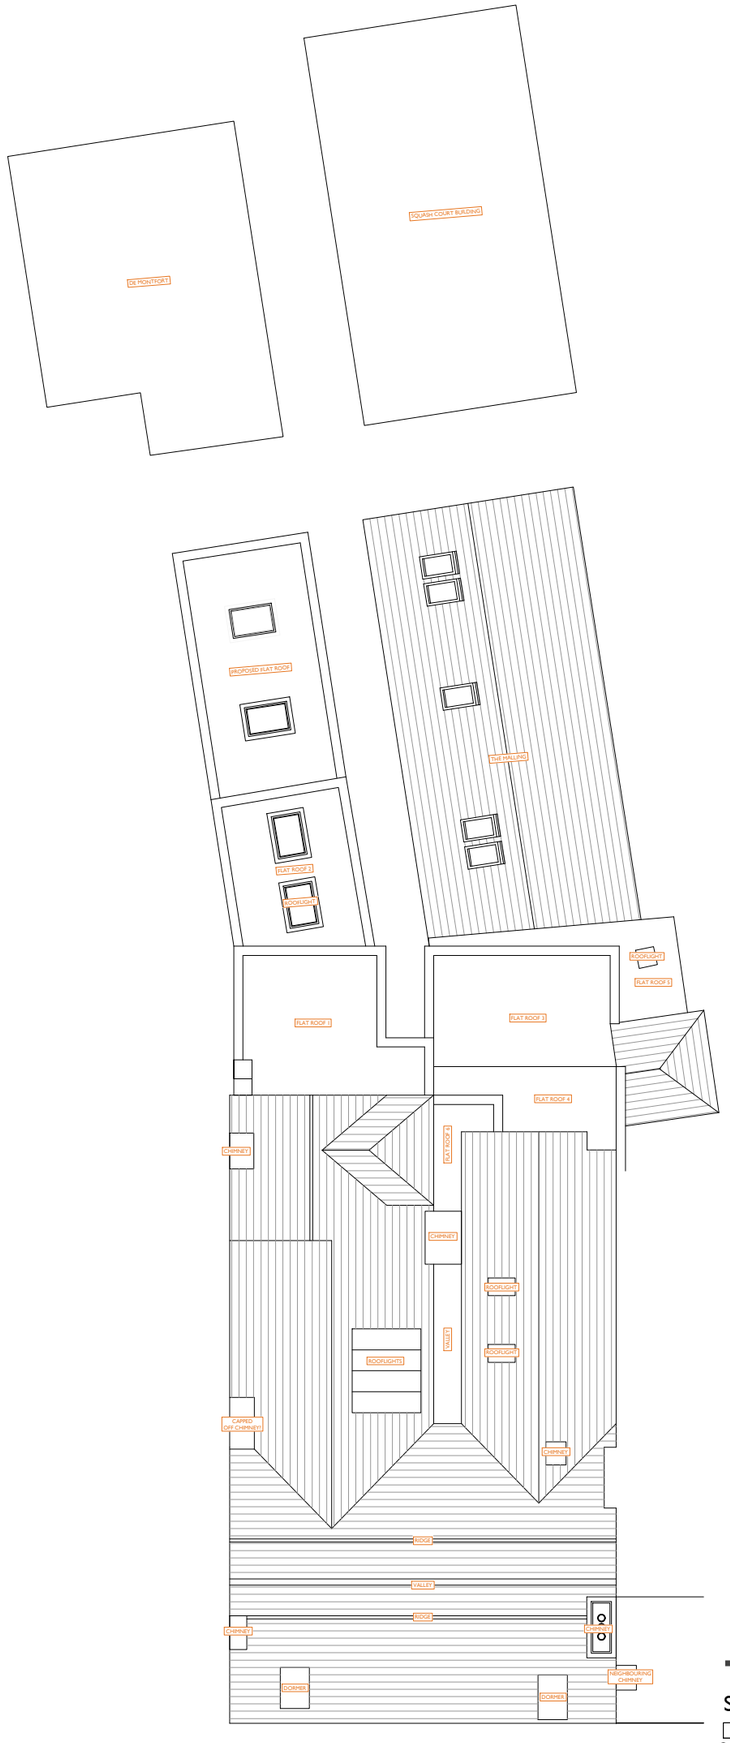

+RP Proposed roof plan - scale 1:200 at A3

Scale in Metres

0 1 2 3 4 5 10 15 20

N

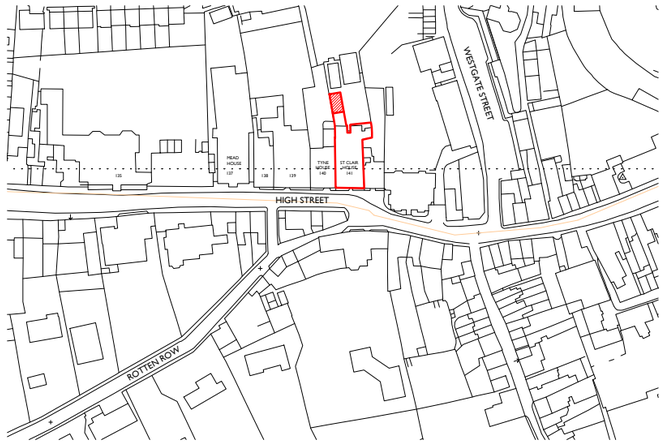

+LP Proposed location plan - scale 1:2500 at A3

Scale in Metres

0 20 50 100 200

N

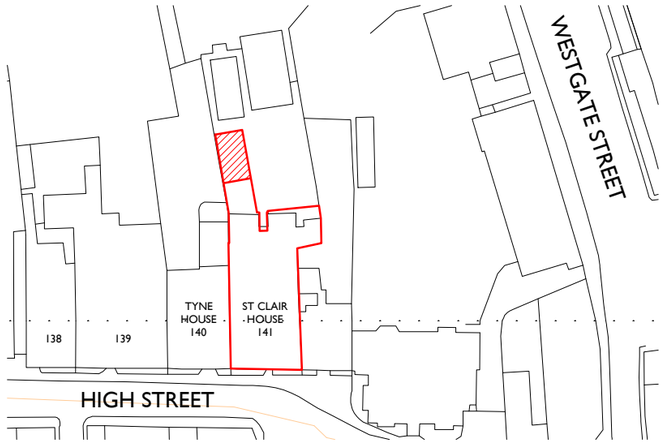

+LP Proposed block plan - scale 1:500 at A3

Scale in Metres

0 10 20 30 40 50

APPLICATION FOR DETAILED
LISTED BUILDING CONSENT

LRA-R RETINUE

01273 446 890 WWW.LRA-RETINUE.CO.UK

JOB ST CLAIR HOUSE 141 HIGH STREET LEWES BN7 1XT	CHECKED LRA DRAWN BH
CLIENT LEWES OLD GRAMMAR SCHOOL	DATE 02.23 SCALE 1:200/500/2500 @ A3
DRAWING PROPOSED ROOF PLANS	REVISION NUMBER 2063-PA-011

24 Windlesham Road, Brighton, East Sussex BN1 3AG, UK
LRA+Retinue registered in England and Wales 12353276

DO NOT SCALE FROM THIS DRAWING. THIS DRAWING IS COPYRIGHT ©