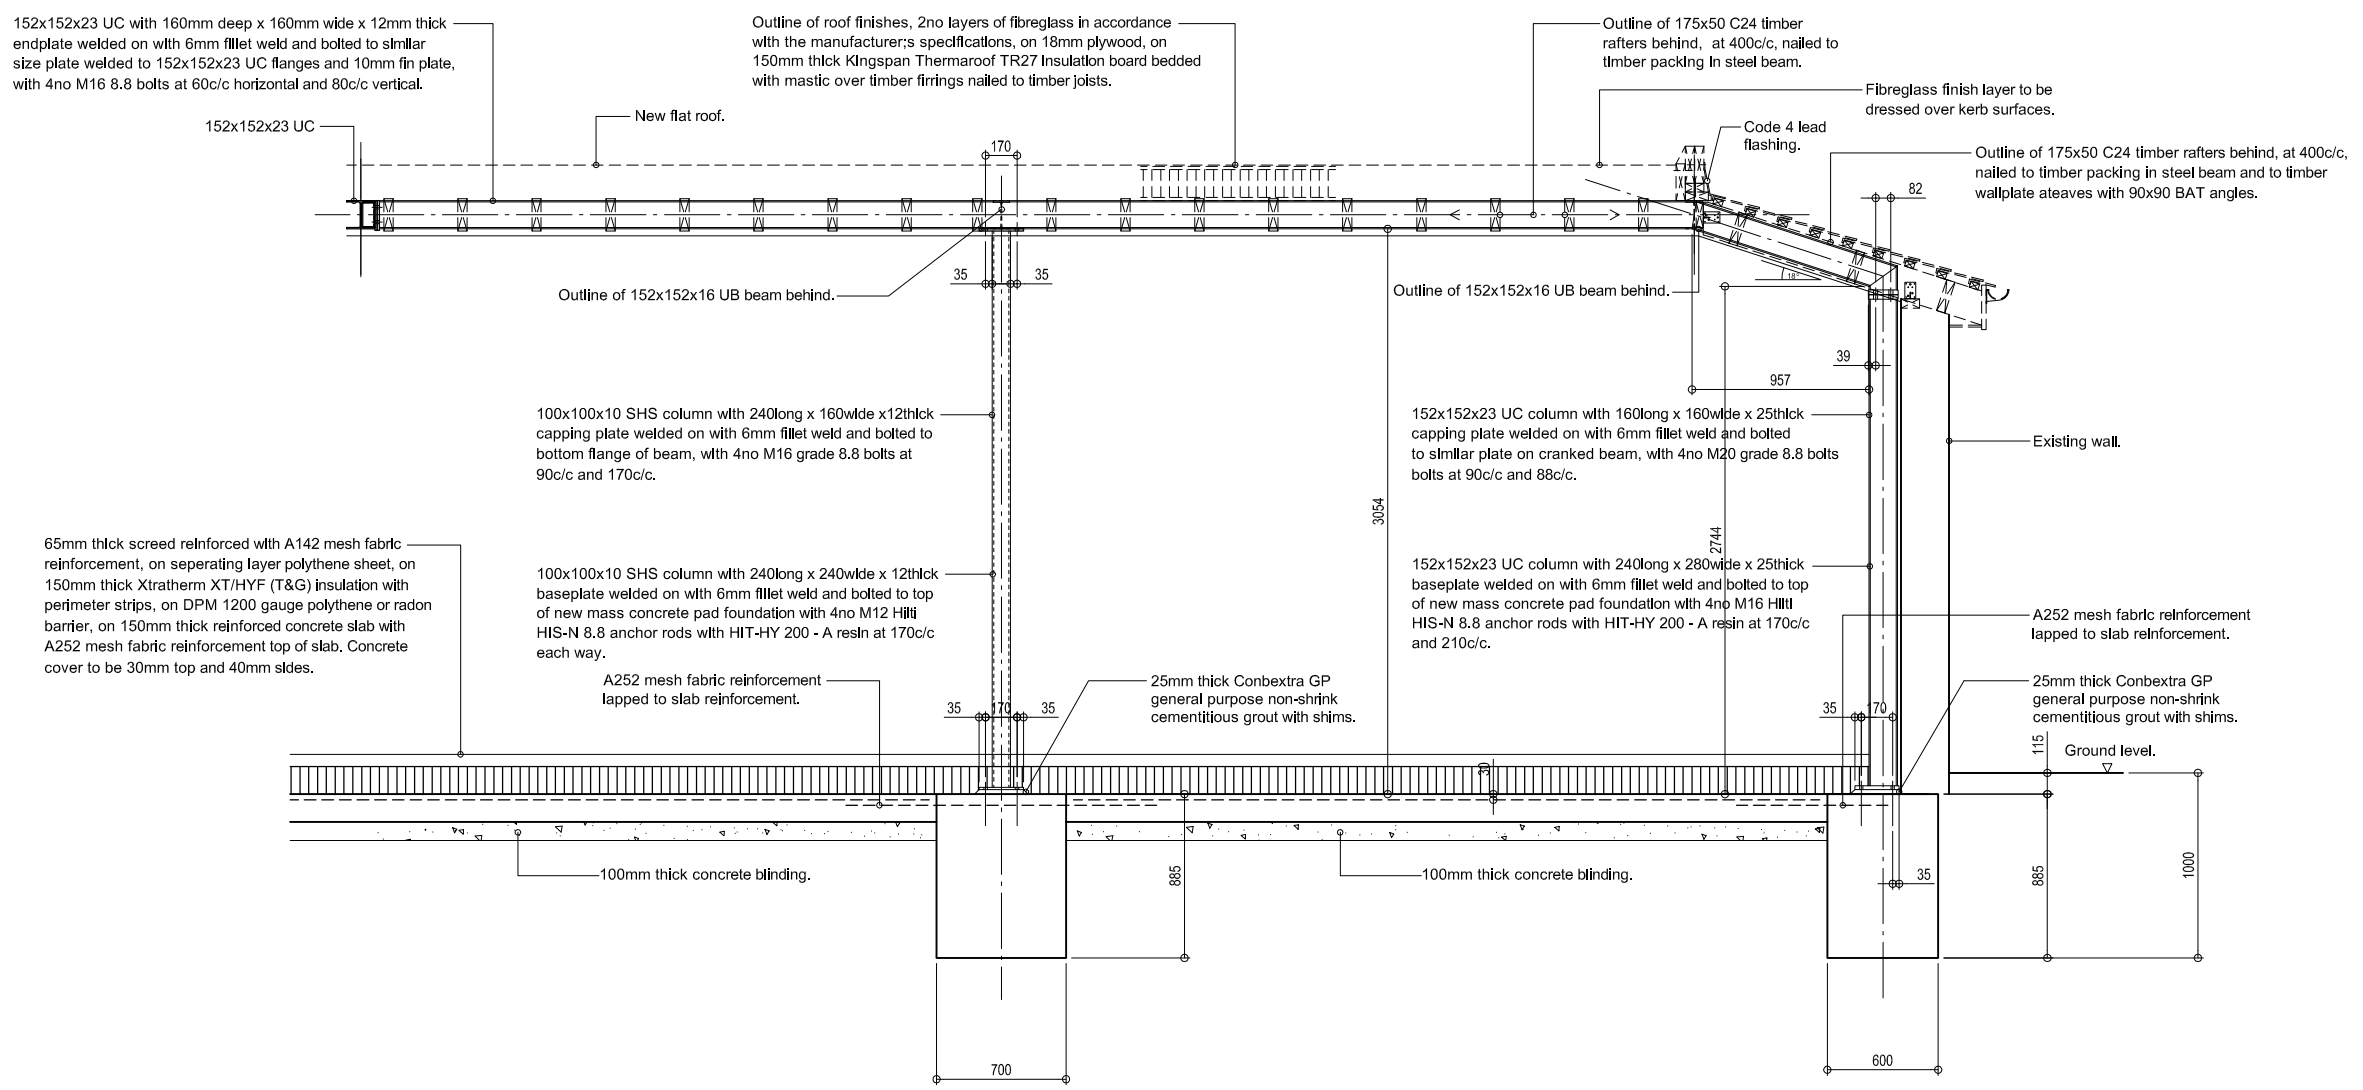


VIEW E

NOTES

1. This drawing is to be read in conjunction with all relevant Architects and Engineers details and the Specification.
2. Concrete for padstones to be grade 30.
3. Steelwork to be grade S355.
4. All steelwork to be shot blasted to Swedish Standard SA21/2 and primed with zinc phosphate primer to a d.f.t. of 75 microns.

| Rev | Date | Amendments | By | Chkd |
|---|---|---|---|---|
| | | | | |

Client:-

Project:-
72 GLADESIDE ROAD CR0 7RG

Drawing Title:-

VIEW E

Scale:- 1:20

| Drawn | A.O. | Job No. | Drg No. |
|---|---|---|---|
| Date | MAY. 2021 | 202102 | 6 |
| Checked | | | |

ADE OGUNRINDE & ASSOCIATES
Consulting Structural Engineers
185 HAZELBANK ROAD CATFORD, SE6 1LU
TEL:- 0208 461 1695
Mobile:- 07530 005 622
E-mail:- aogunrinde@aol.com