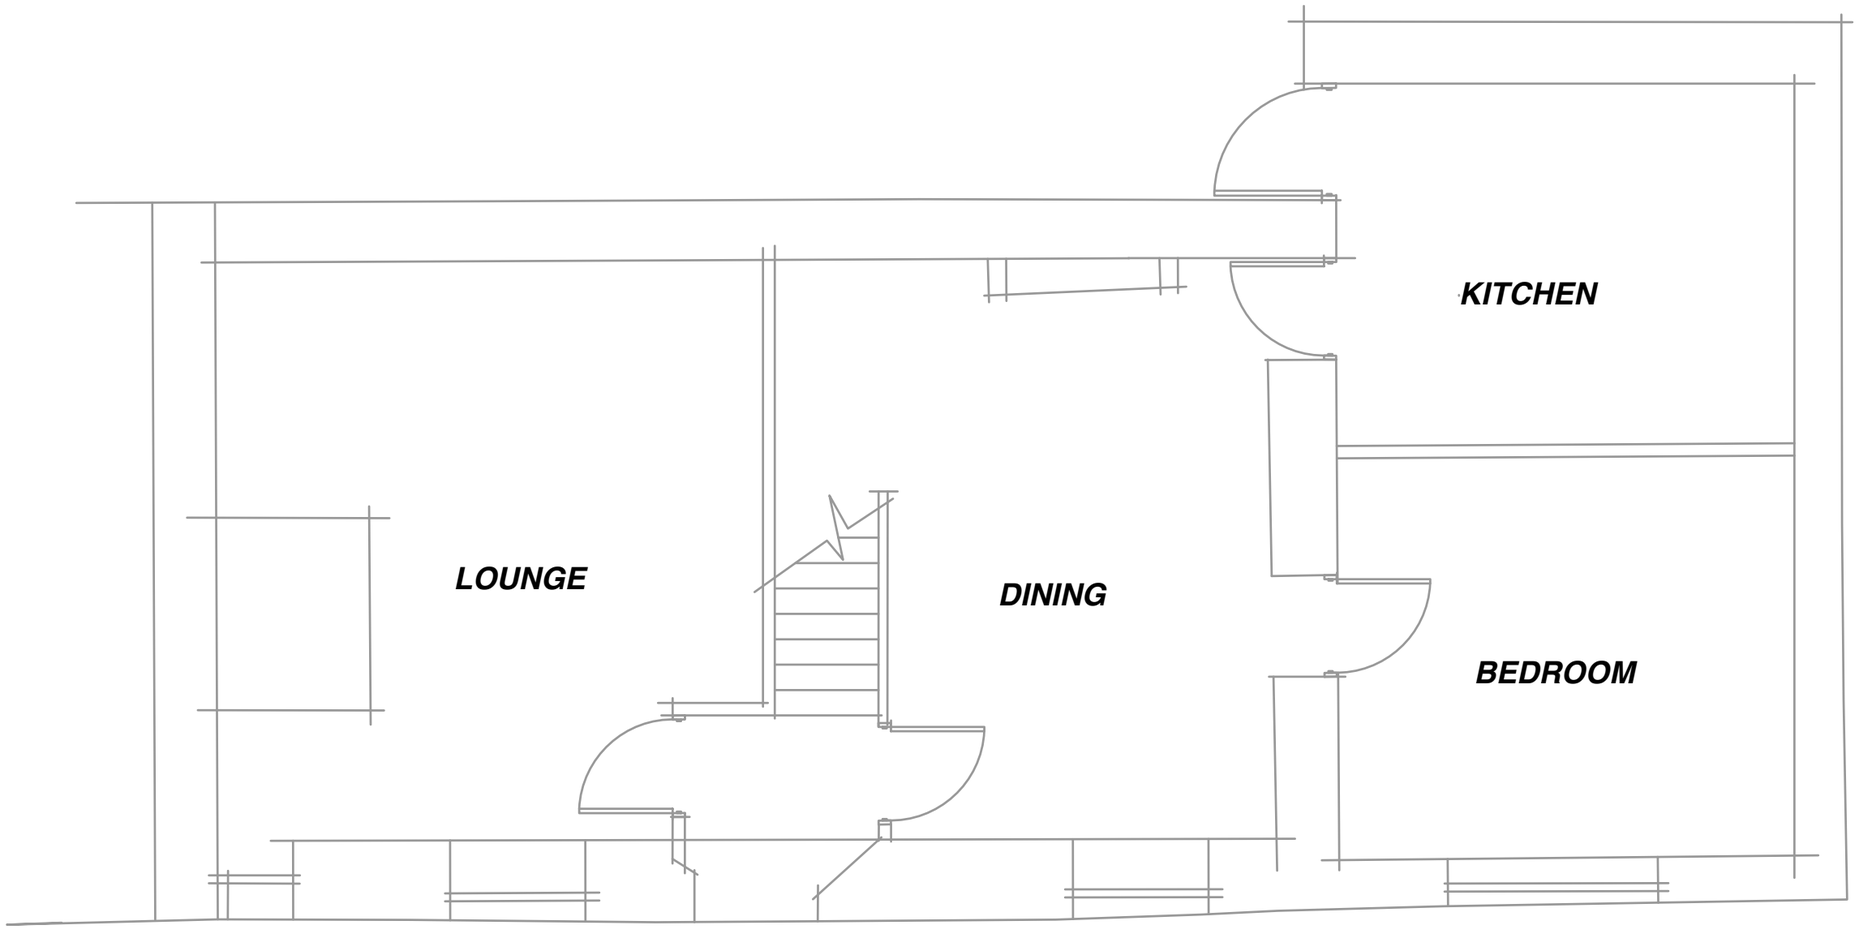

GROUND FLOOR EXISTING

Client

Mr R Hopf

Green Court
The Scrubs
Bisley Nr Stroud
GL6 7BU

Cottage Improvements

Title

Ground Floor
Existing

GL5 Planning and Design

Architectural Services

Triana, Bread Street,
Ruscombe
Stroud
GL6 6EJ
cwbuckley60@gmail.com

Drawn	CWB
Scale	1:50 @ A3
Date	March 2024

Drawing Number

04E

Revisions