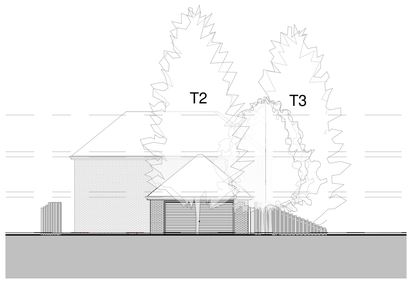

2 NE Flank Elevation
1 : 200

3 SE Elevation
1 : 200

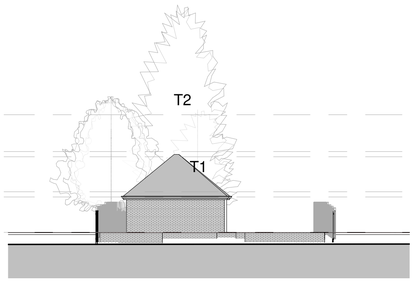

4 SW Elevation
1 : 200

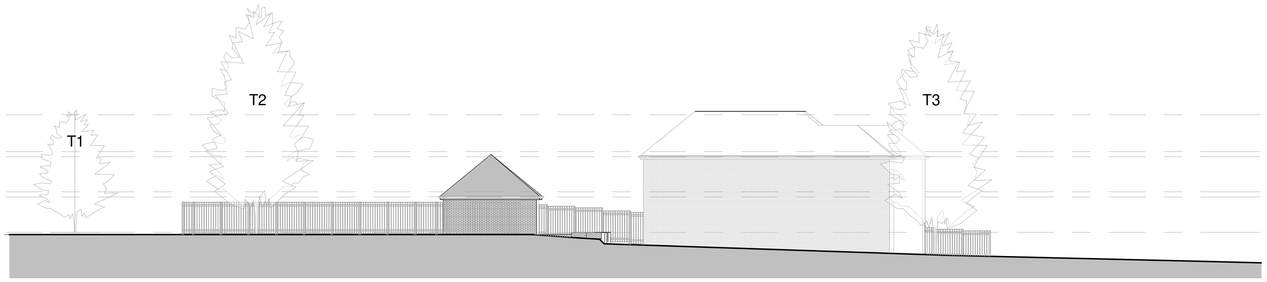

5 NW Elevation
1 : 200

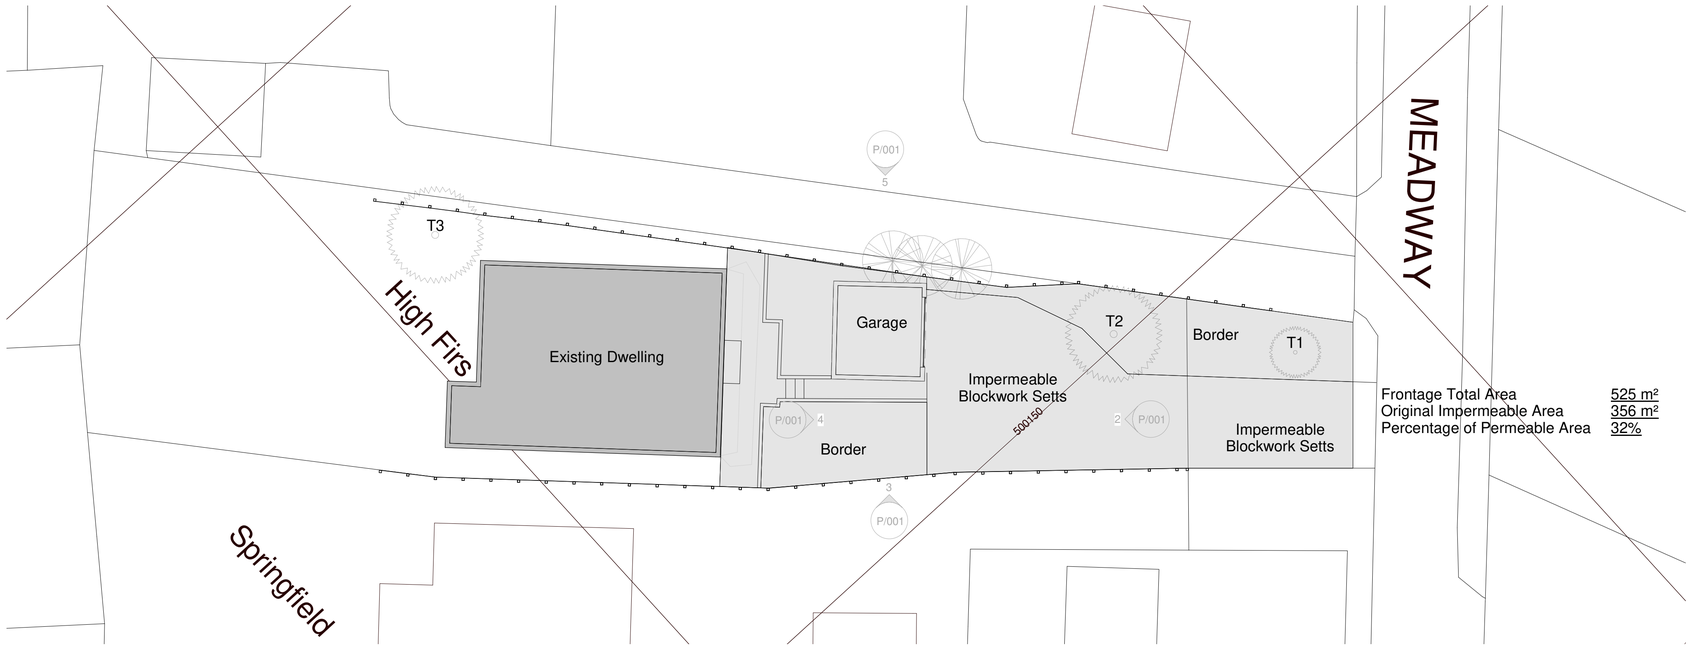

1 00 Ground FFL
1 : 200

0 1 2 3 4m 1:100
0 2 4 6 8m 1:200
0 5 10 15 20m 1:500

Farris Associates Ltd.

Notes

All dimensions to be checked on site.

For drawing scales please refer to scale blocks

All dimensions and levels are to be checked on site prior to commencement of any works.

The contractor is to locate all existing services which may be affected by the works and where necessary maintain temporary diversions and protect such existing services.

THIS DRAWING IS THE COPYRIGHT OF FARRIS ASSOCIATES LTD AND MUST NOT BE USED IN CONJUNCTION WITH ANY OTHER PROJECT IN WHOLE OR IN PART WITHOUT PRIOR WRITTEN CONSENT

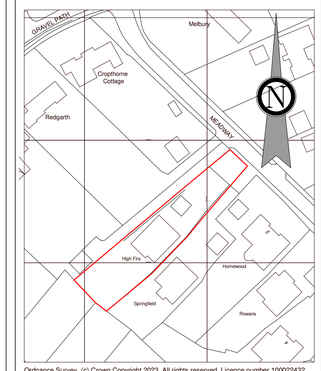

Ordnance Survey, (c) Crown Copyright 2023. All rights reserved. Licence number 100022432

Location Plan
1 : 1250

Rev	Description	Date

SITE AREA
1,268m²

Farris Associates Ltd
T: 01442 390098 E: info@farris.associates

PROJECT
High Firs, Meadway, Berhamsted, Herts HP4 2PL

TITLE
Original Site

CLIENT
Mr and Mrs D Wade

DRAWN BY	CHECKED BY	DATE
RLF	RT	01/08/22

SCALE (@ A1)	PROJECT NUMBER
As Detailed	1579

DRAWING NUMBER	REV
P/001	A