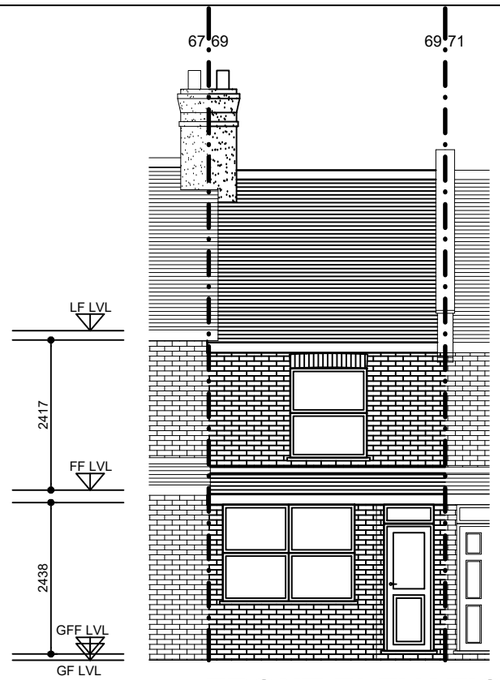

FRONT ELEVATION
EXISTING

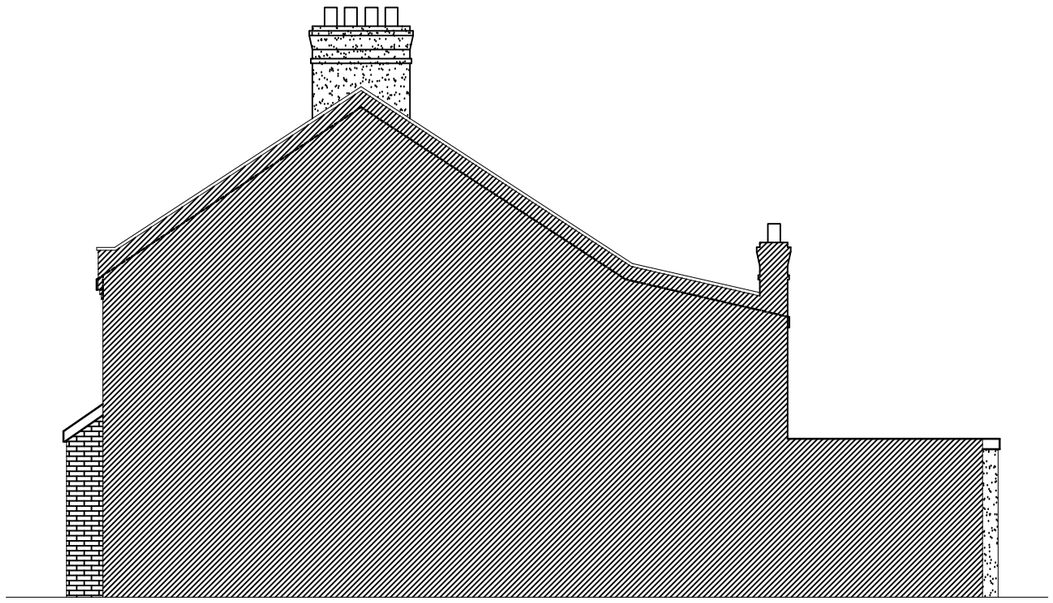

SIDE ELEVATION EXISTING
(AS VIEWED FROM NO:71)

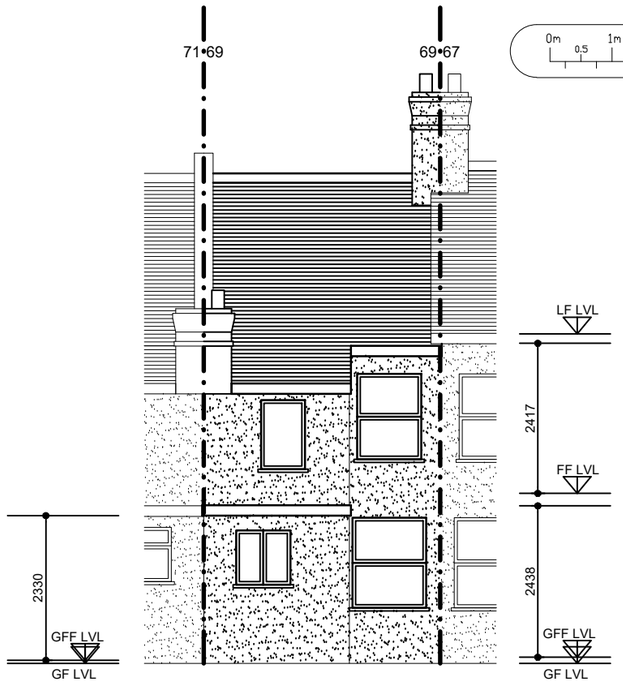

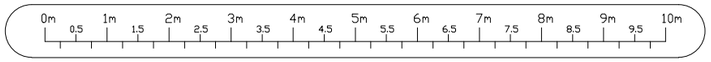

REAR ELEVATION
EXISTING

SIDE ELEVATION EXISTING
(AS VIEWED FROM NO: 67)

ICREATE ©
DESIGN LIMITED
Planning & Designing of All Types of Building Works
1 CRABTREE CLOSE, BUSHEY, WD23 3BJ
Tel: 07886759400 ; EM: ikreated@gmail.com

CLIENT :

MR. SHAAN PATEL
69 CARDIFF ROAD
WATFORD
WD18 0DS

PROJECT/TITLE

LOFT CONVERSION WITH REAR DORMER, 2 NO. FRONT ROOF LIGHTS AND OTHER ASSOCIATED INTERNAL ALTERATIONS

REV	DATES	COMMENTS

SCALE: 1:100@A3

DRG NO : 69CARDIFFROAD- 002