PROPOSALS

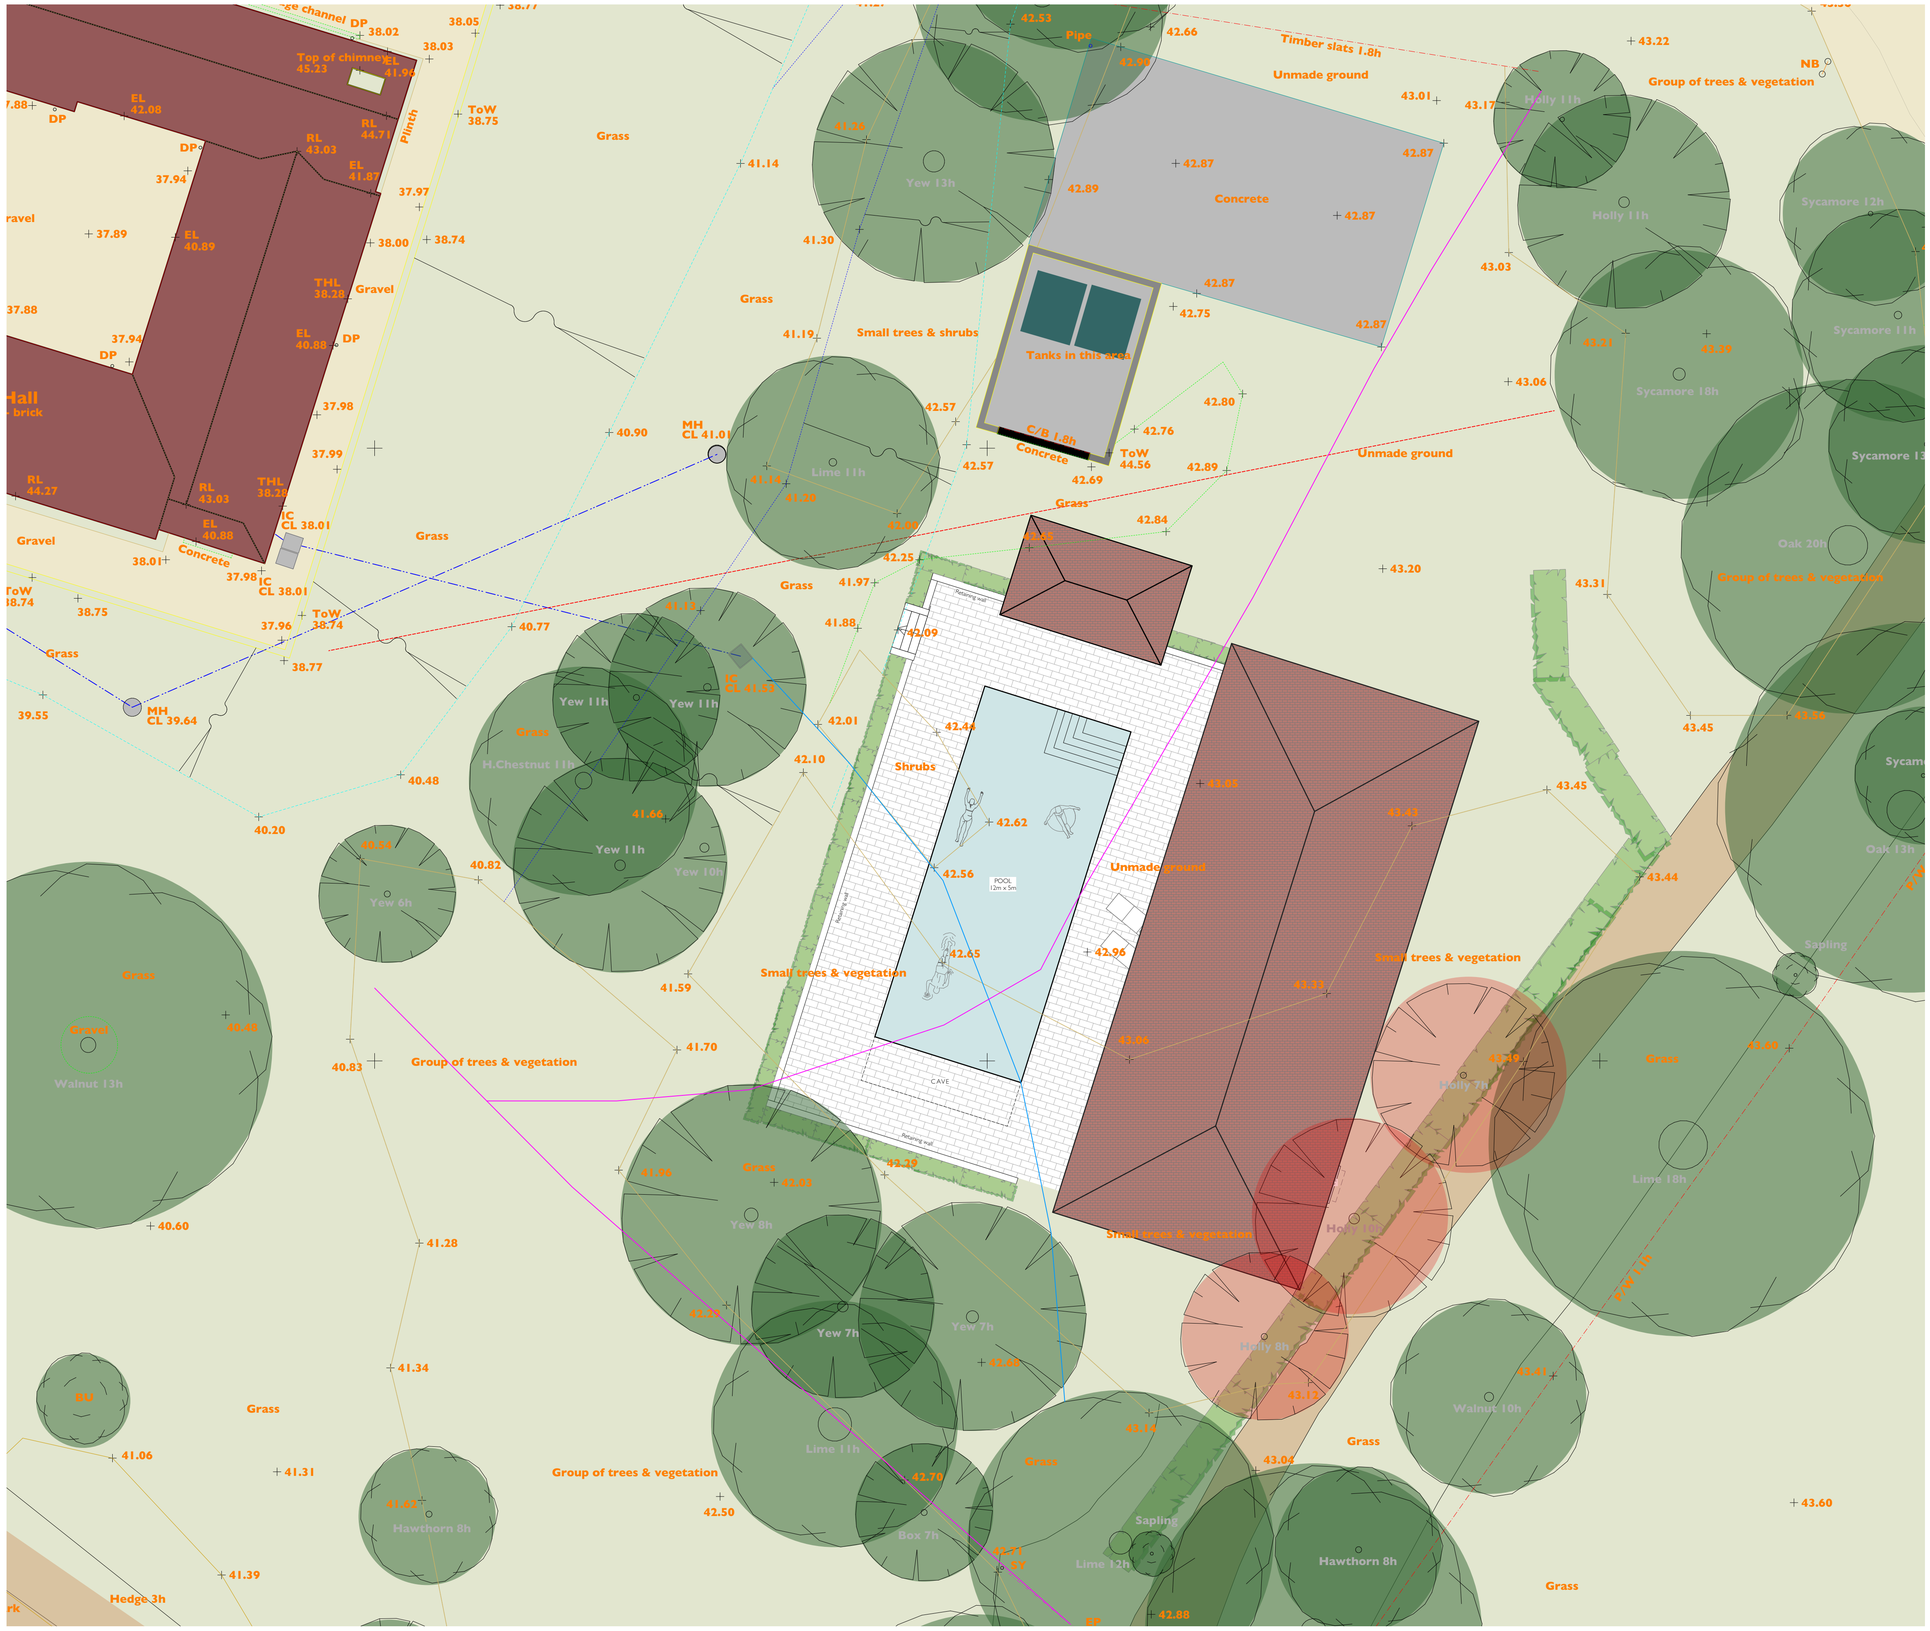

ROOF PLAN SCALE 1:100

NETHER HALL PAKENHAM

General Notes

1. Do not scale this drawing. All dimensions to be as noted. Contractor to check all dimensions on site before carry out works.

2. This drawing is for the private and confidential use of the client for whom it was undertaken and it should not be reproduced in whole or in part or relied upon by third parties for any use without the express written authority of Beech Architects Limited

LINE DENOTES COUNCIL BOUNDARIES

ELECTRIC CABLE ROUTE

WATER PIPE ROUTE

Rev			
D	05/02/24	-	Roof Pitch Updated as per Pre Application & Hertiage Meeting Feedback
C	13/12/23	-	Plans Updated
B	11/12/23	-	rooflights removed to Roof Plan
A	23/11/23	-	changes to plans as per client's feedback from design meeting - date 20/11/23

Beech ARCHITECTS
www.beecharchitects.com
Church Farm Barn
The Street
Thorndon
Suffolk
IP23 7JR
e enquiries@beecharchitects.com
t 01379 678442

CLIENT
Richard and Penny Ballard

PROJECT
Nether Hall
Pakenham
Bury St Edmunds
Suffolk
IP31 2LG

DRAWING
Proposed Roof Plan

SCALE	DATE	DRAWN BY	CHECKED
1:100 @ A1	Sept 2023	HF	

DRAWING NUMBER	JOB NUMBER	STATUS	REV
09	740	Not For Construction	D

This drawing is copyright and remains the property of Beech Architects Ltd. Original size A1. Scale shown will be incorrect if reproduced in any other format. All dimensions to be checked on site.