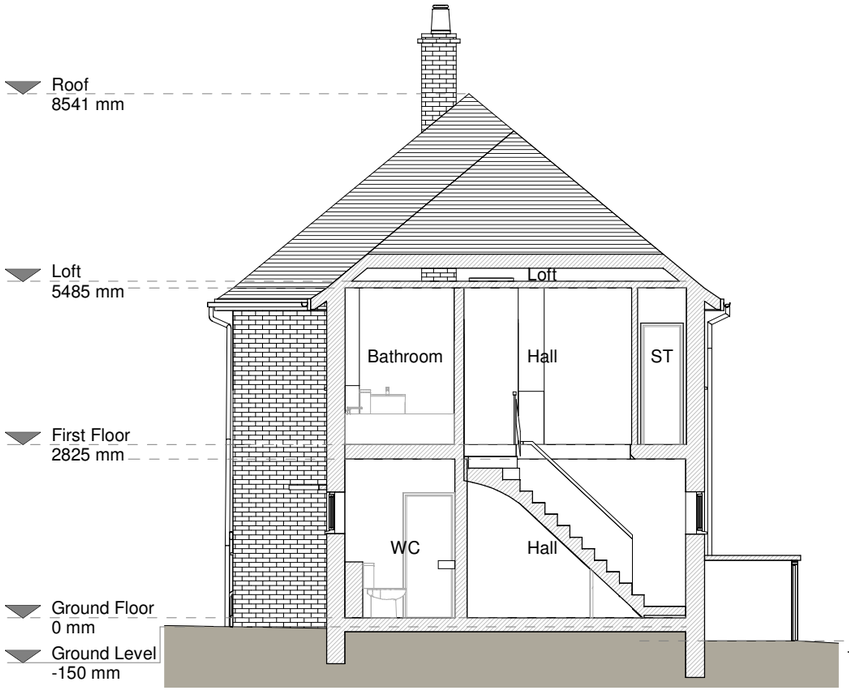

Section A - A

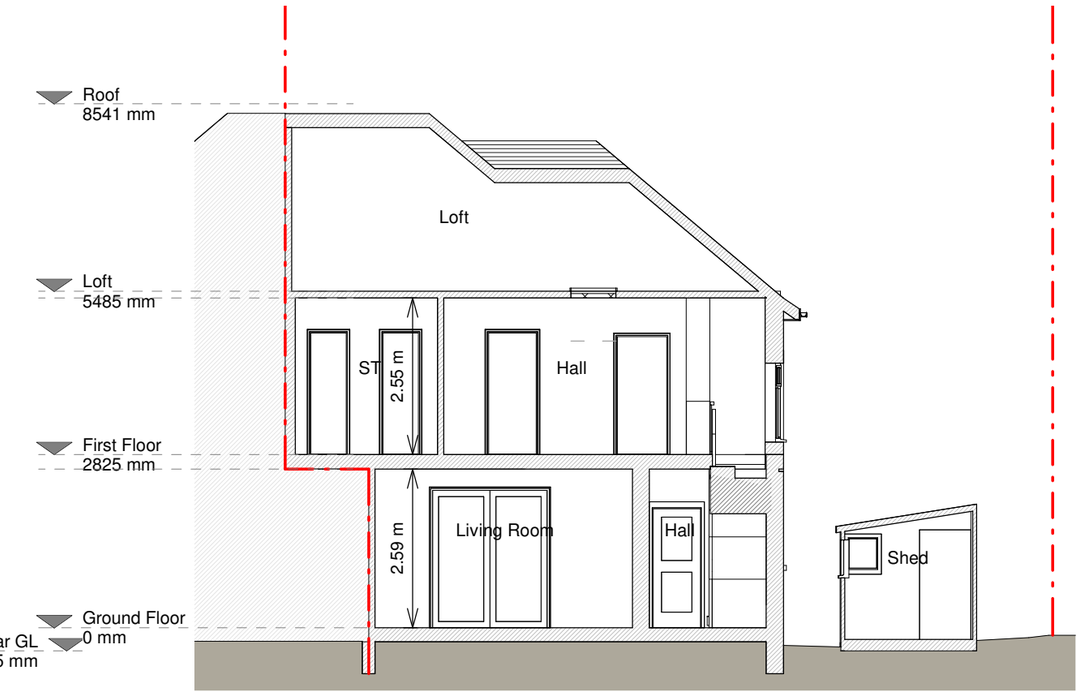

Section B - B

1 0 1 2 3 4 5

SCALE 1:100 m

RESI
Grow your home

CONTACT
www.resi.co.uk
hello@resi.co.uk

Copyright in the design and this drawing is the property of RESI. Reproduction in whole or in part is forbidden without written sanction of RESI. This drawing must be read in conjunction with all other relevant documentation and drawings.

RESI accepts no liability for any expense, loss or damage of whatsoever nature and however arising from any variation which has not been referred to them and their approval obtained.

Print out to actual scale. Do not scale from this drawing, only figured dimensions are to be used. All dimensions to be cross-checked on-site prior to manufacture and construction. Any discrepancies to be reported to RESI immediately.

NOTES

Revision

Rev	Notes	Date
A	Planning Issue	10/03/2024

KEY

- Proposed walls
- Existing walls
- Existing removed
- 1.5m Head height
- Boundary line
- Level line
- Proposed drainage
- 1.8m Head height

JOB TITLE
Proposed two storey side extension, floor plan redesign and all associated works at 19 Crossthwaite Avenue

STATUS
Planning Drawings

DRAWING TITLE
Existing Section

CLIENT
Regis Garandeau

SCALE	DRAWN
1 : 100 at A3	AR
DATE	**CHECKED**
MAR 2024	MF

DRAWING NO. 22686 - 1300 A