KEY

- Ownership Boundary
- Existing Walls
- Demolition Works
- Replacement extension as approved *(Ref. 23/01237/DOM + 23/01238/LBC)*

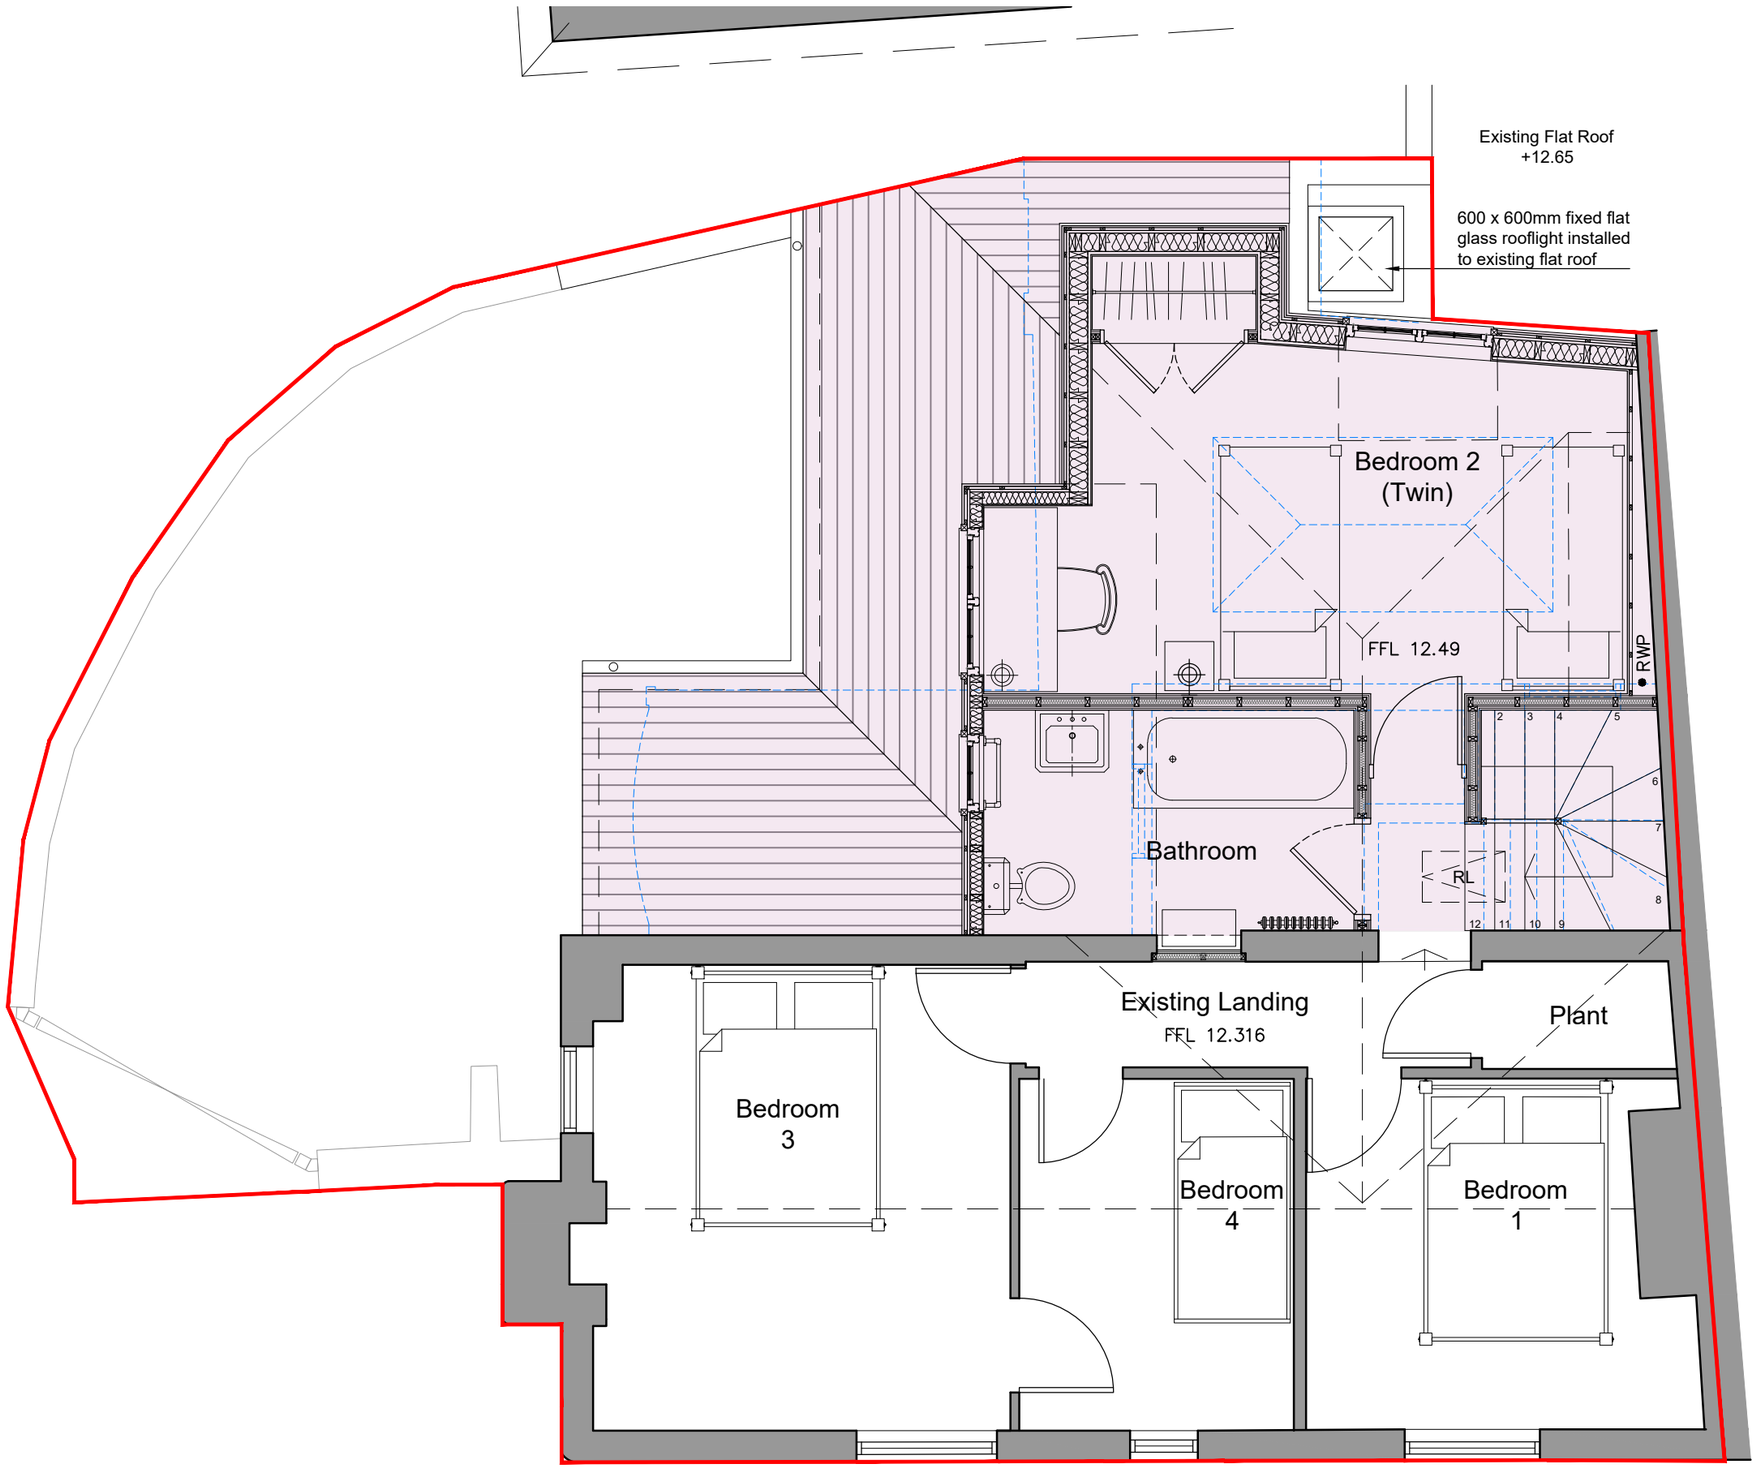

notes:

revisions:

revisions:

N

0 0.5m 1m 1.5m 2m 2.5m

Scale 1:50 @ A3

0 100mm @A3

NOTE: The contractor is responsible for checking all site dimensions and levels. These should be checked prior to the ordering of any components and before the commencement of the works. All discrepancies should be brought to the attention of the Contract Administrator.

Mr & Mrs Cornell

Corner Cottage

High Street, Bosham

drawing information

title : **Proposed Plan First Floor**

status : For Approval

date : Nov 23

scale : 1:50 @ A3

drawn : JT

checked : IV

pwp architects

PWP Architects Ltd 61 South Street, Havant, Hampshire PO9 1BZ
t: 02392 482494 f: 02392 481152
e: design@pwp-architects.com
w: www.pwp-architects.com

job: 5961 dwg: 2001 rev: /