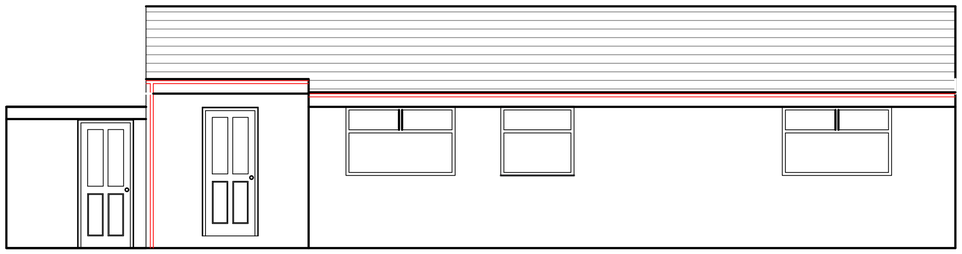

EXISTING REAR ELEVATION
Scale 1:50

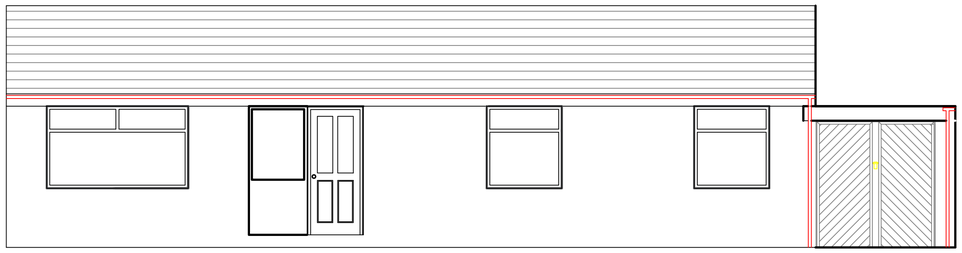

EXISTING FRONT ELEVATION
Scale 1:50

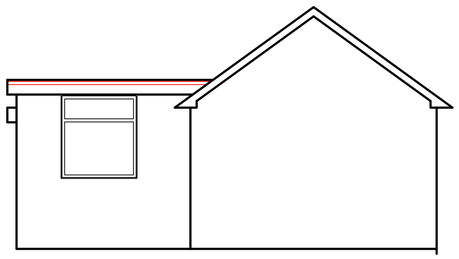

EXISTING SIDE ELEVATION
Scale 1:50

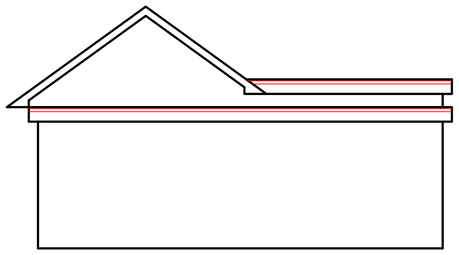

EXISTING SIDE ELEVATION
Scale 1:50

revision	description	date

drawing title	EXISTING ELEVATIONS
client	MR & MRS SEVILLE
project	NEW EXTENSION
project address	45C Turfland Avenue Royton Oldham OL2 6EL

scale	AS SHOWN@a1	date	Nov 2023	jobNo.	6EL-23-01