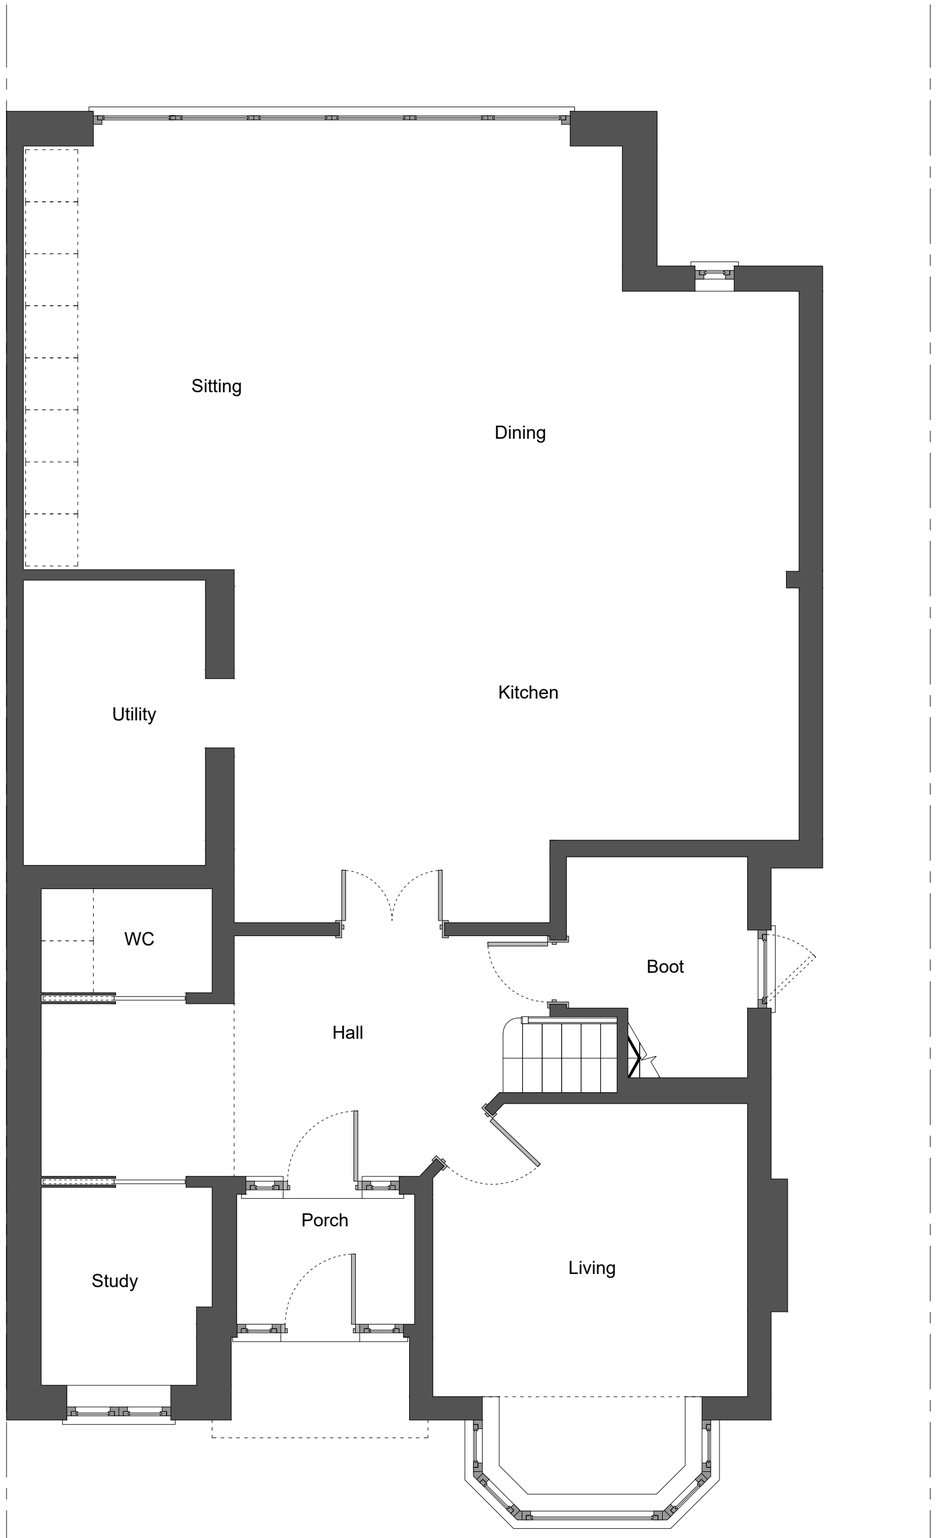

Ground Floor Plan

Proposed

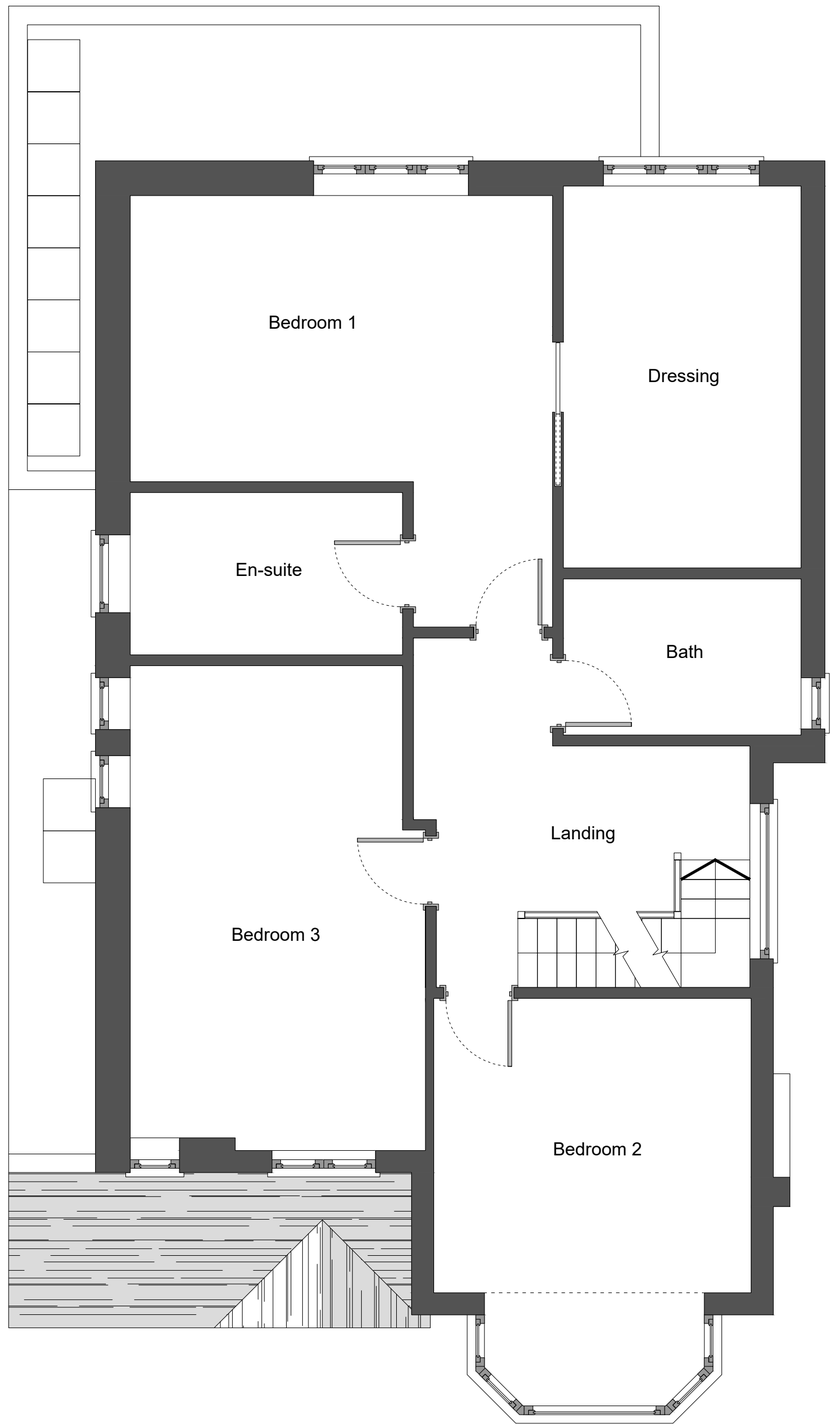

First Floor Plan

Proposed

contractors should request dimensions where none have been provided - do not estimate dimensions from drawings, all dimensions to be checked on site.

revision	changes	date
A	Windows corrected	20.03.24

date of issue	scale @	paper size
March 2024	1:50	A2

Scale bar 1:50 1:100

37 Craigweil Avenue
Ground & First Floor Plans
Proposed

area

job number	drawing number	revision
386	386 : 12	A

andrew rose riba | 2 kitewell way radlett herts wd7 7hs
andrew@area-design.co.uk 07549 749302