WEST ELEVATION

NORTH ELEVATION

SOUTH ELEVATION

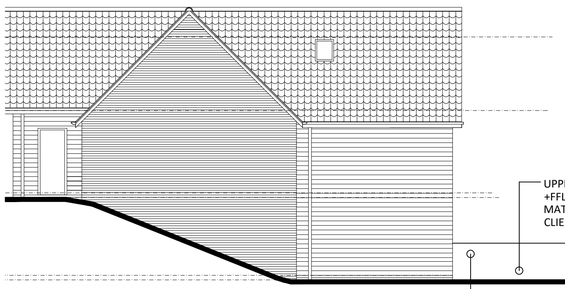

SECTION THROUGH EAST ELEVATION OF SITE
AS PROPOSED
SCALE 1/100

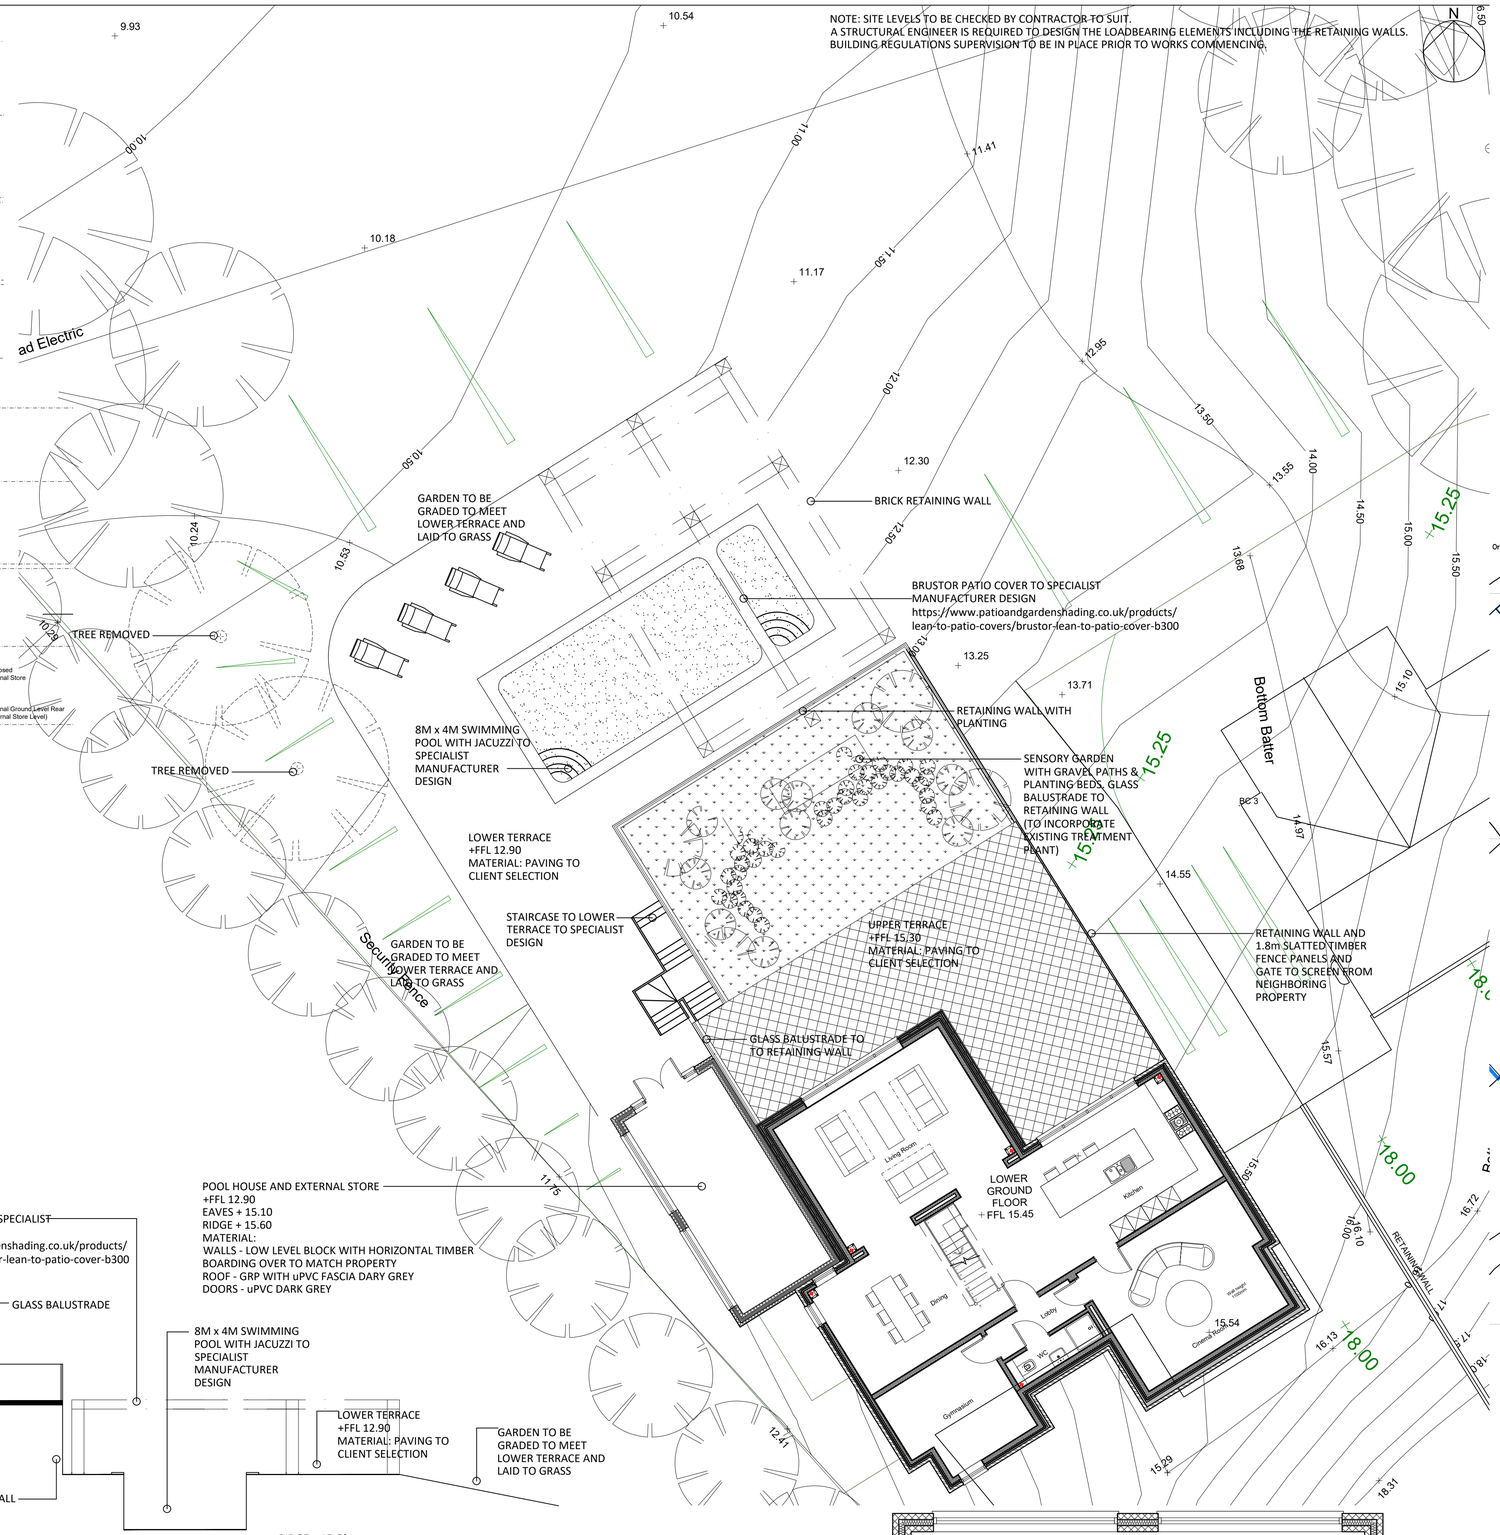

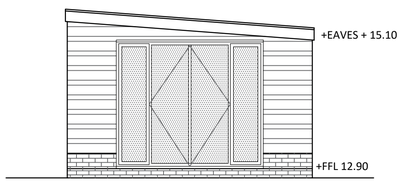

POOL HOUSE AND EXTERNAL STORE
NORTH WEST ELEVATION AS PROPOSED
SCALE 1/50

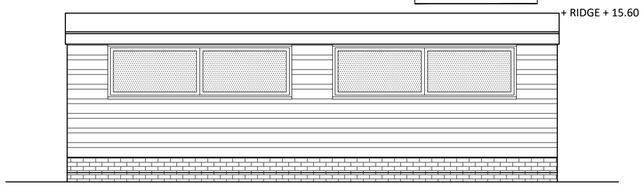

POOL HOUSE AND EXTERNAL STORE
SOUTH WEST ELEVATION AS PROPOSED
SCALE 1/50

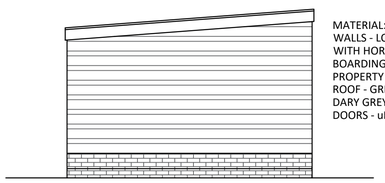

MATERIAL:
WALLS - LOW LEVEL BLOCK WITH HORIZONTAL TIMBER BOARDING OVER TO MATCH PROPERTY
ROOF - GRP WITH uPVC FASCIA DARY GREY
DOORS - uPVC DARK GREY

POOL HOUSE AND EXTERNAL STORE
SOUTH EAST ELEVATION AS PROPOSED
SCALE 1/50

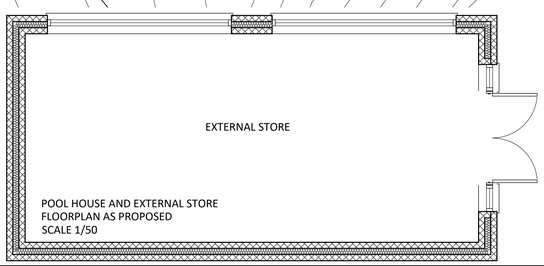

POOL HOUSE AND EXTERNAL STORE
FLOORPLAN AS PROPOSED
SCALE 1/50

This drawing is the copyright of C W Johnson Limited and can only be reproduced with their written permission. All intellectual property rights are vested with C W Johnson Limited and cannot be used or reproduced without their written permission.

C W Johnson Limited shall have no liability to the Employer arising out of any unauthorized modification or amendment to, or any transmission, copy or use of the material, or any proprietary work contained therein, by the Employer, other project team member, or any other third party.

This drawing has been prepared for the stated 'Purpose of issue' and should not be used for any other purpose; and does not constitute or form part of any contract unless specifically annexed thereto in writing by C W Johnson Limited.

All dimensions are to be checked and verified on site prior to commencement and order of materials; and any discrepancies are to be reported to C W Johnson Limited. The scale provided is for guidance only and should not be relied upon for accurate measurements.

This drawing is to be read in conjunction with all other relevant drawings and specifications.

C W Johnson Limited are not appointed in the role of Principle Designer under the Construction (Design & Management) Regulations unless written confirmation has been provided as part of the fee agreement. The Employer should be aware that the Construction (Design & Management) Regulations may apply to their project and they should seek further professional advice. Guidance and information is also available from the Health and Safety Executive.

Do not scale

© C W Johnson Limited

Scale Bar

0m 1m 2m 3m 4m
Scale 1:50

0m 2m 4m 6m 8m
Scale 1:100

0m 25m 50m 75m 100m
Scale 1:1250

Ordnance Survey (c) Crown Copyright. All rights reserved. Licence number 100022432

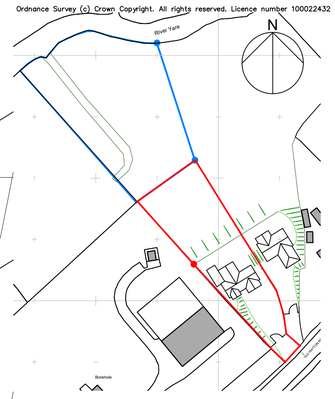

SITE LOCATION PLAN
1/1250

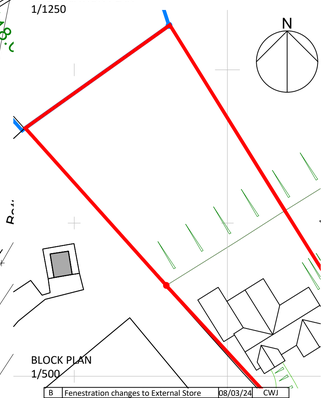

BLOCK PLAN
1/500

Rev	Description	Date	Checked
B	Fenestration changes to External Store	08/03/24	CWJ
A	Fenestration changes to External Store	07/03/24	CWJ

Project No:	Scale @ A1:	Drawn By:
2020603	As indicated	CWJ

C W JOHNSON
CHARTERED SURVEYORS

Building Surveying | Architectural Design | Building Consultancy

www.cwjsurveyors.co.uk | cwjsurveyors@outlook.com

Regulated by RICS

Project:
Terrace and leisure facilities at
Yare View
Old Watton Road
Colney
NR4 7TW

Client:
LHC Developers on behalf of Mr & Mrs Hishon

Title:
Rear terracing and landscaping as proposed

Drawing Number:
2020603 - 01

Purpose of Issue: Non material amendment

Revision: B