© This drawing is the property of Bluelime Retail Ltd who retain the sole copyright of its contents & it may not be reproduced in part or in whole without written permission

DRAINAGE STORM NEW
DRAINAGE STORM EXISTING
DRAINAGE STORM EXISTING REMOVED
DRAINAGE FOUL NEW
DRAINAGE FOUL EXISTING
DRAINAGE FOUL EXISTING REMOVED
DRAINAGE COMBINED NEW
DRAINAGE COMBINED EXISTING
DRAINAGE COMBINED EXISTING REMOVED

EXTERNAL FINISHES SCHEDULE	
1	Walls - Brickwork and rendered detailing to match existing
2	Pitched Roof - Slate
3	Flat Roof – GRP/epdm/felt
4	Windows - White/Grey uPVC/Aluminium/Timber
5	Rooflights - Grey uPVC/Aluminium/Timber
6	Doors - White/Grey uPVC/Aluminium/Timber
7	RWP/Gutters/Fascia - Black uPVC downpipes, guttering and white fascia
8	
9	
10	
11	
12	
13	
14	
15	

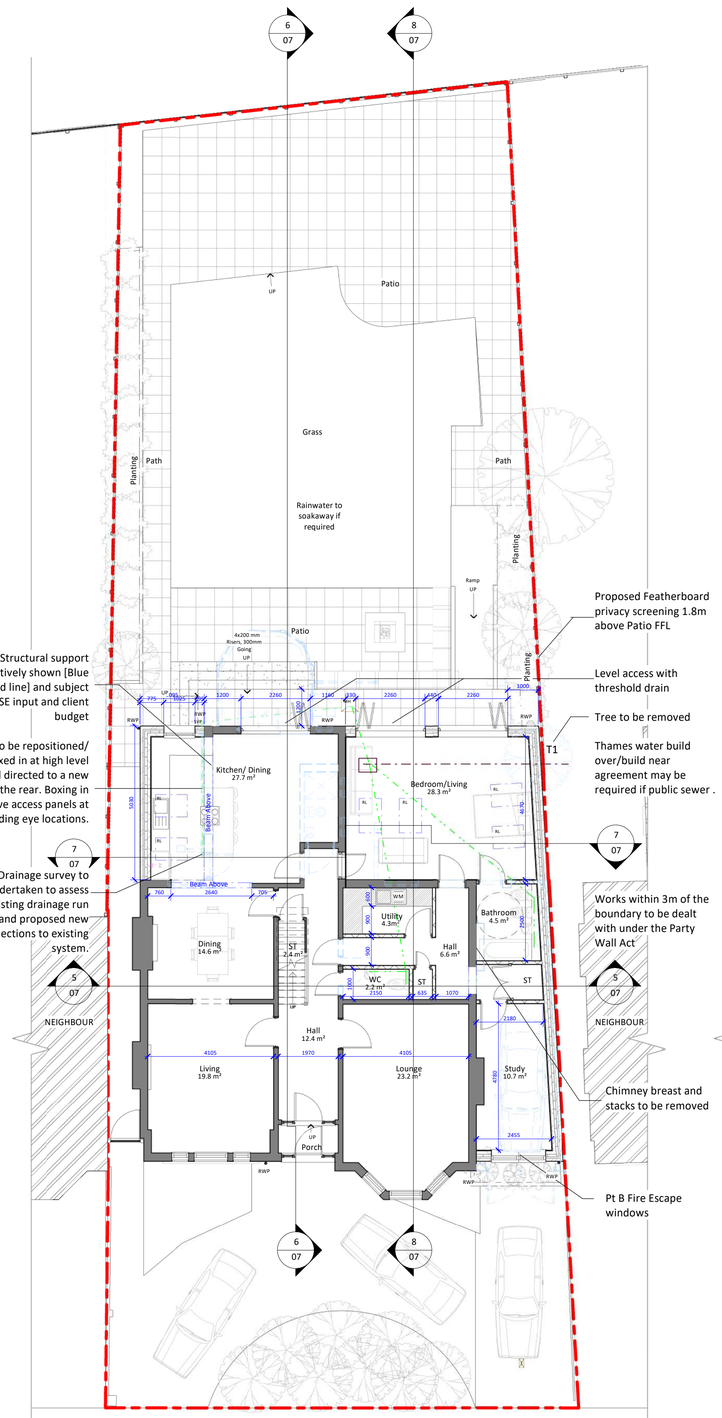

1 Proposed Ground Floor
1 : 100

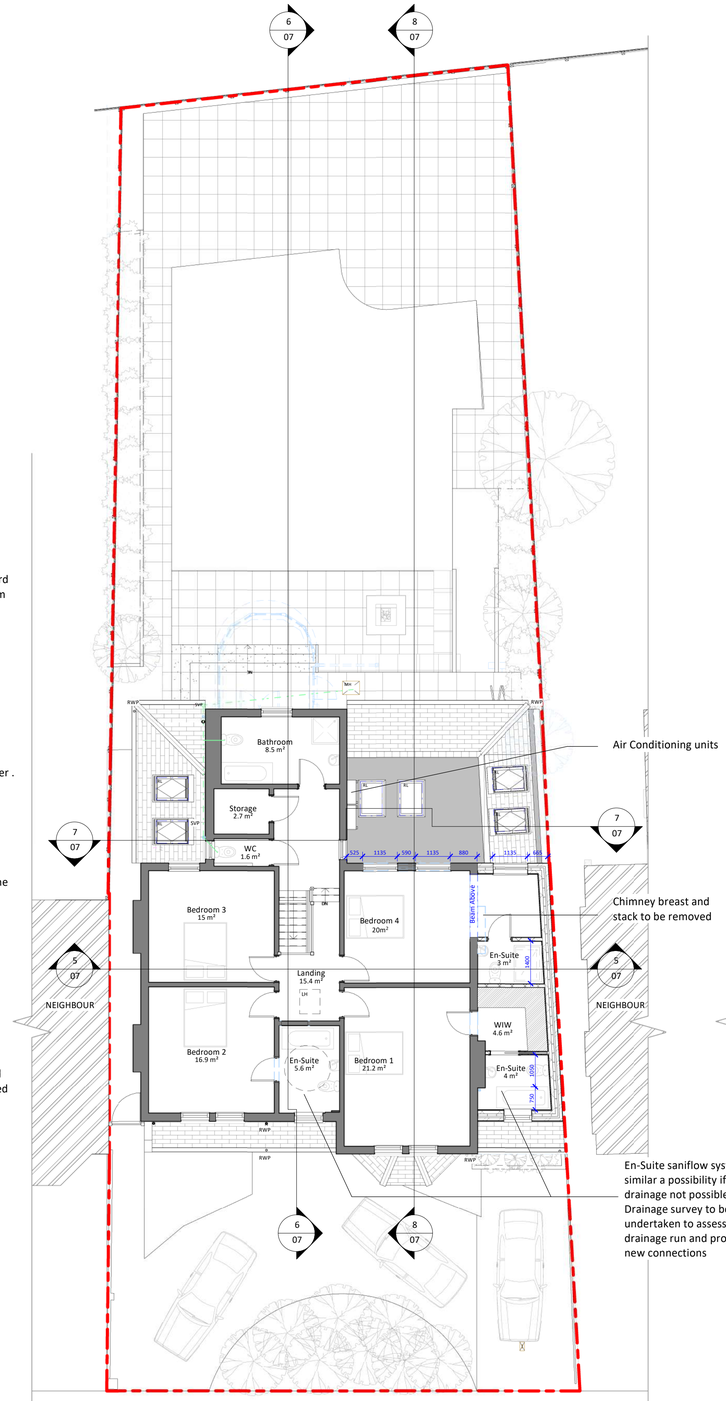

2 Proposed First Floor
1 : 100

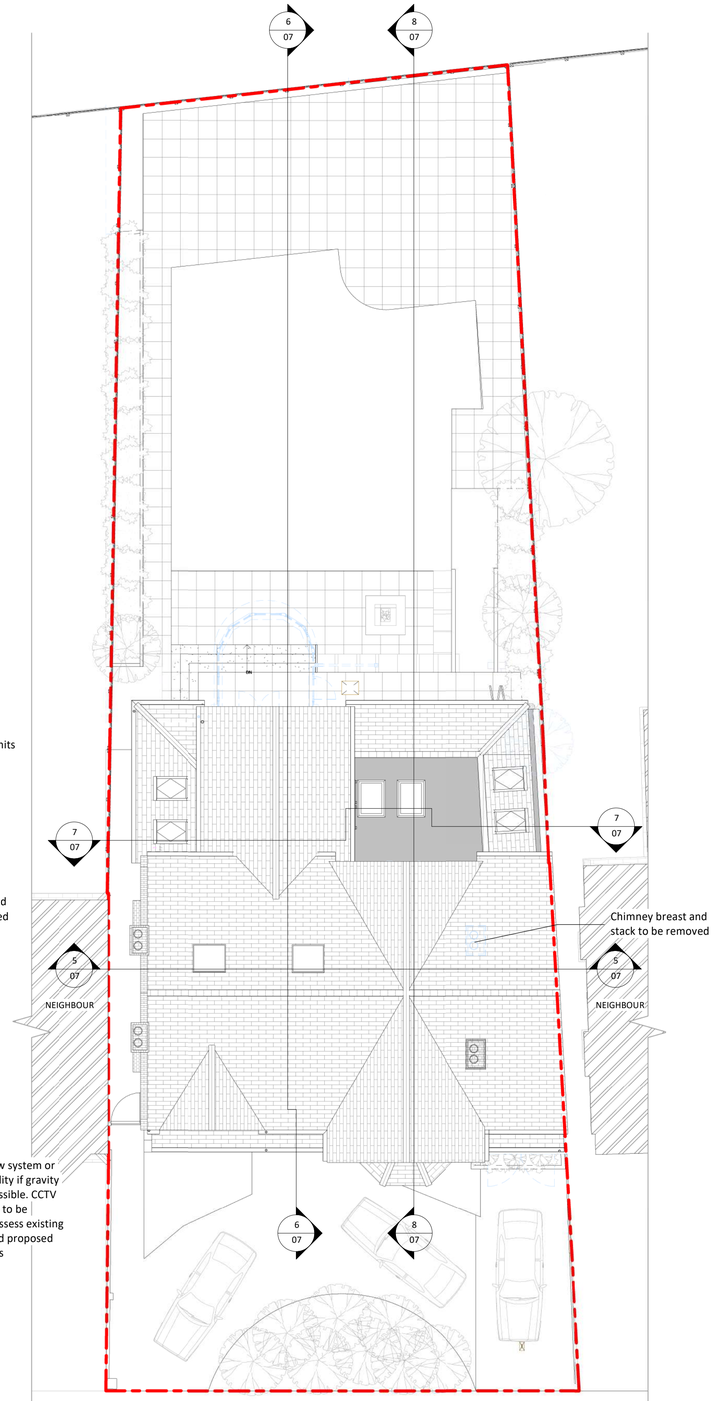

3 Proposed Roof
1 : 100

1 0 1 2 3 4 5
SCALE 1:100 m

North

Amendments :

Rev:	Init:	Date:	Description:

Project :

3 Hadlow Road,
Sidcup,
Kent
DA14 4AA

Title :

Planning Drawings
Proposed Plans

The Architects Of London
(0203 903 9093)

Bluelime Architecture
(01322 521026)

Proposed two storey side & single storey rear extensions, raised patio & internal alterations

Drawn by :	Scale : @ A1	Date :
M.J.G	1 : 100	11/03/2024

Drawing number : BL/DRG/3478.1/ 06

Rev :

Do not scale from this drawing. Dimensions to be checked on site.

11/03/2024 10:24:57