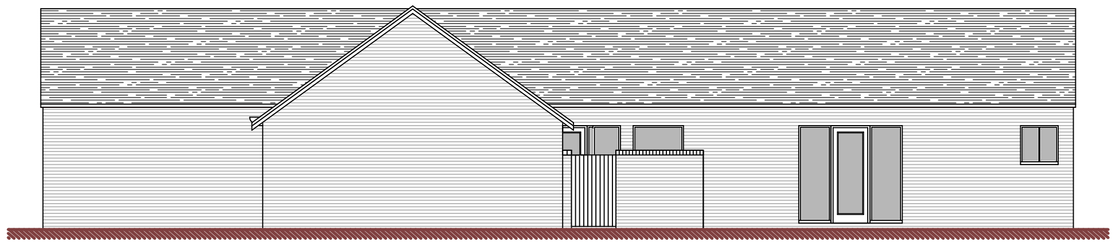

Front Elevation

Side Elevation

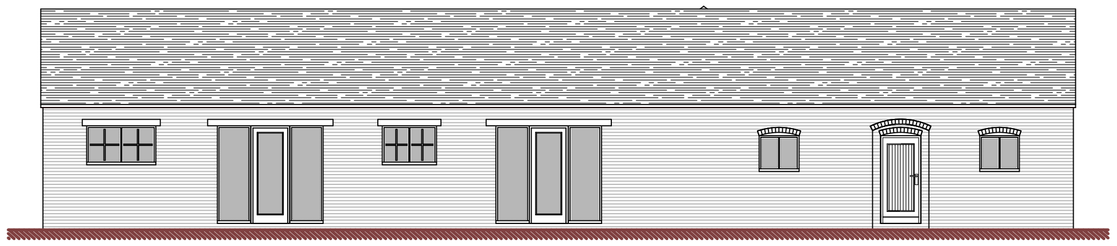

Rear Elevation

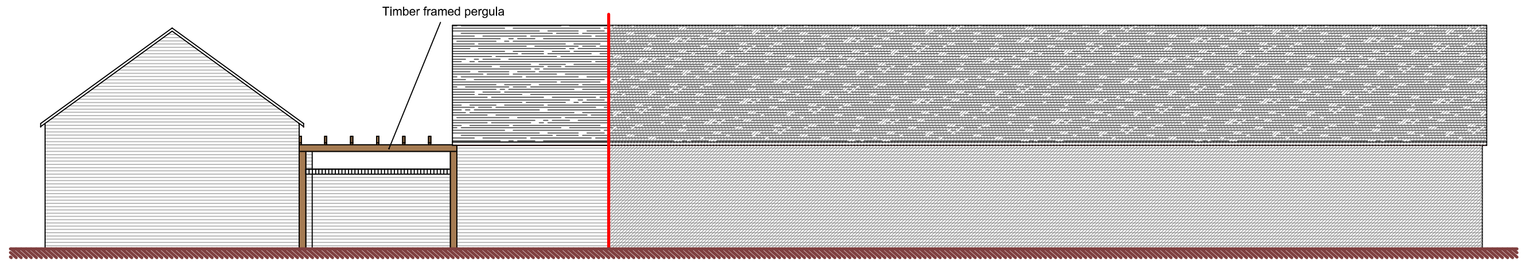

Side Elevation

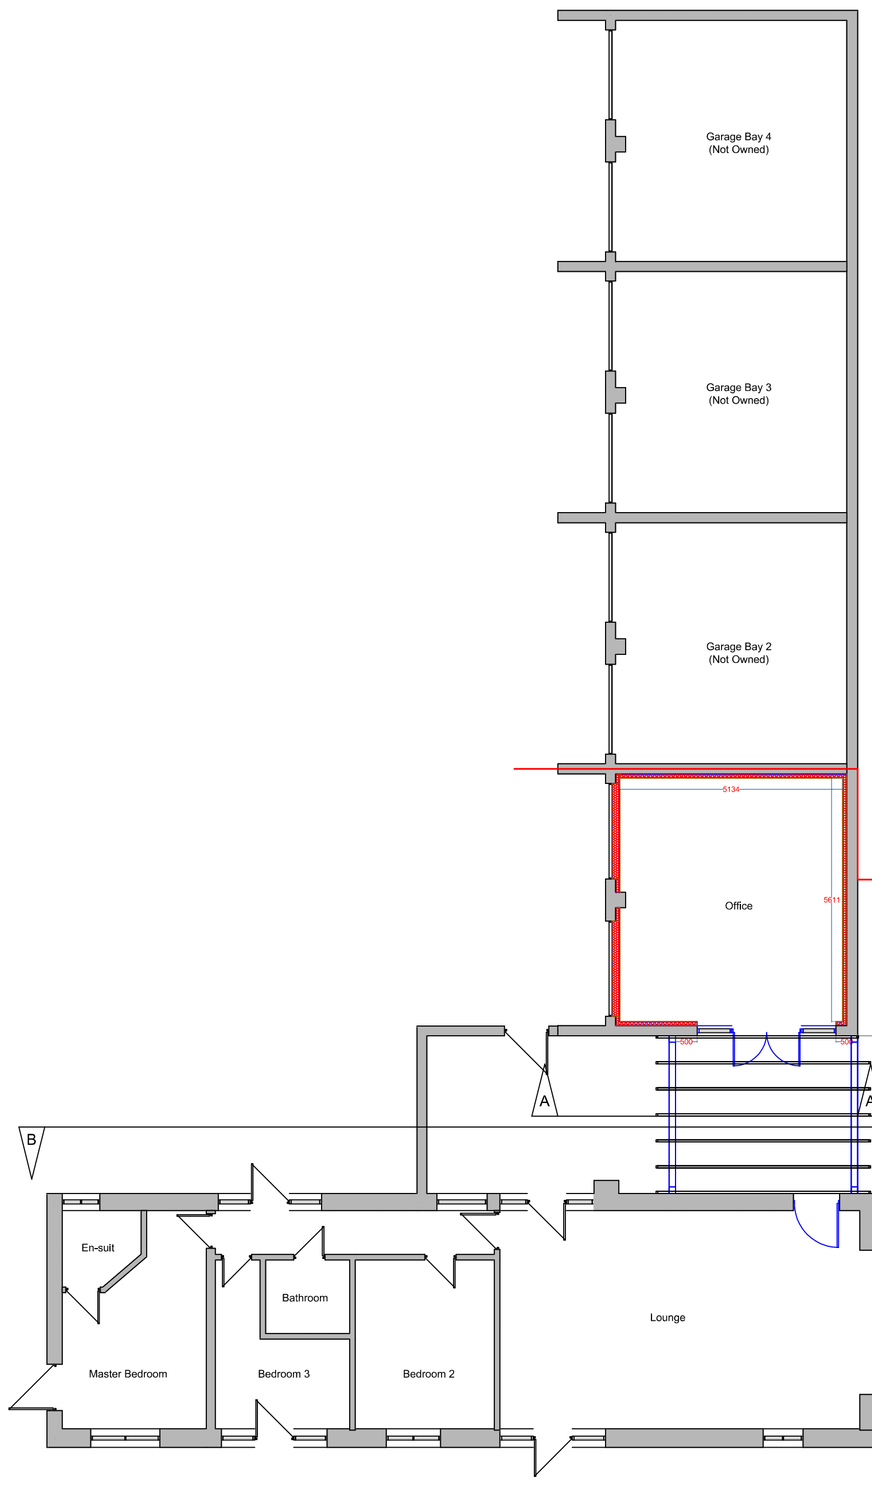

Ground Floor Plan

Metres

1 2 3 4 5 10

SCALE 1:100

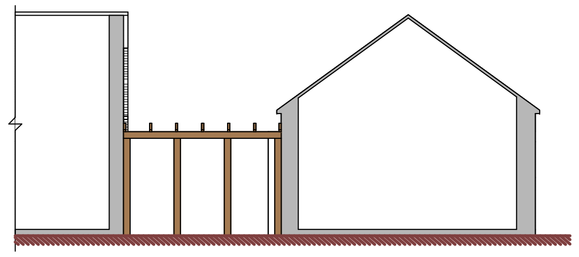

Sectional Side Elevation

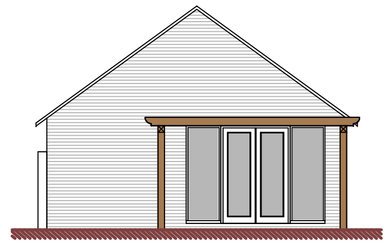

Sectional Elevation A-A

Sectional Elevation B-B

DBD Architectural Consultancy Ltd ©2024

1. Copyright is vested with DBD Architectural Consultancy Ltd.

2. All dimensions to be checked on site before proceeding.

3. Contractor to check/adjust dimensions of new work to suit existing conditions.
Do not assume existing structure or details are plumb, square or level.

4. Contractor must notify the architect of any discrepancies before proceeding.

5. All drawings to be read in conjunction with all other consultants drawings and specs.

Rev.	Date	Description
G	13.05.24	Amendments following clients comments
F	01.03.24	Amendments following clients comments
E	04.03.24	Amendments following clients comments
D	28.02.23	Amendments made following planners comments
C	01.12.22	Amendments made following planners comments
B	04.11.22	Amendments made following comments
A	28.10.22	Amendments made following comments

DBD Architectural Consultancy

DBD Architectural Consultancy Ltd
55 Broad Street, Leek,
Staffordshire, ST13 5NS
01538 383118
mail@dbdconsultants.co.uk
www.dbdconsultants.co.uk

Dr A Foot and Dr A Kling
The Fold
Childs Ercall
TF9 2DG

Garage Conversion and Purgola link between buildings

Plans as Proposed

Stage: Planning			
Size: A1		Date: 11.10.22	Job No: 2229
Scale: 1:100			
Drawing Number: PL03G			