TBP NOTES

THE DESIGNS AND ALL INFORMATION IN THE DRAWING ARE COPYRIGHT OF TBP AND MAY NOT BE USED AMENDED COPIED OR REPRODUCED IN PART OR FULL FOR ANY PURPOSE FROM ANY SOURCE WITHOUT THE EXPRESS WRITTEN APPROVAL OF TBP

THE DRAWING IS TO BE USED SOLELY FOR THE INTENDED PURPOSE. THE ARCHITECT ACCEPTS NO LIABILITY & RESPONSIBILITY FOR ANY ERRORS OR OMISSIONS ARISING THROUGH MISUSE

THE DRAWINGS ARE NOT BE USED FOR ANY THIRD PARTY AGREEMENTS / CONTRACTS WITHOUT EXPRESS CONSENT OF THE ARCHITECT

CONTRACTORS MUST CHECK ALL DIMENSIONS ON SITE. ONLY FIGURED DIMENSIONS ARE TO BE WORKED FROM. TAKE SITE DIMENSIONS FOR ALL FABRICATION WORK REFER ALL DISCREPANCIES AND REQUIREMENTS FOR ADDITIONAL INFORMATION TO THE ARCHITECT FOR CLARIFICATION OR INSTRUCTION BEFORE PUTTING WORK IN HAND

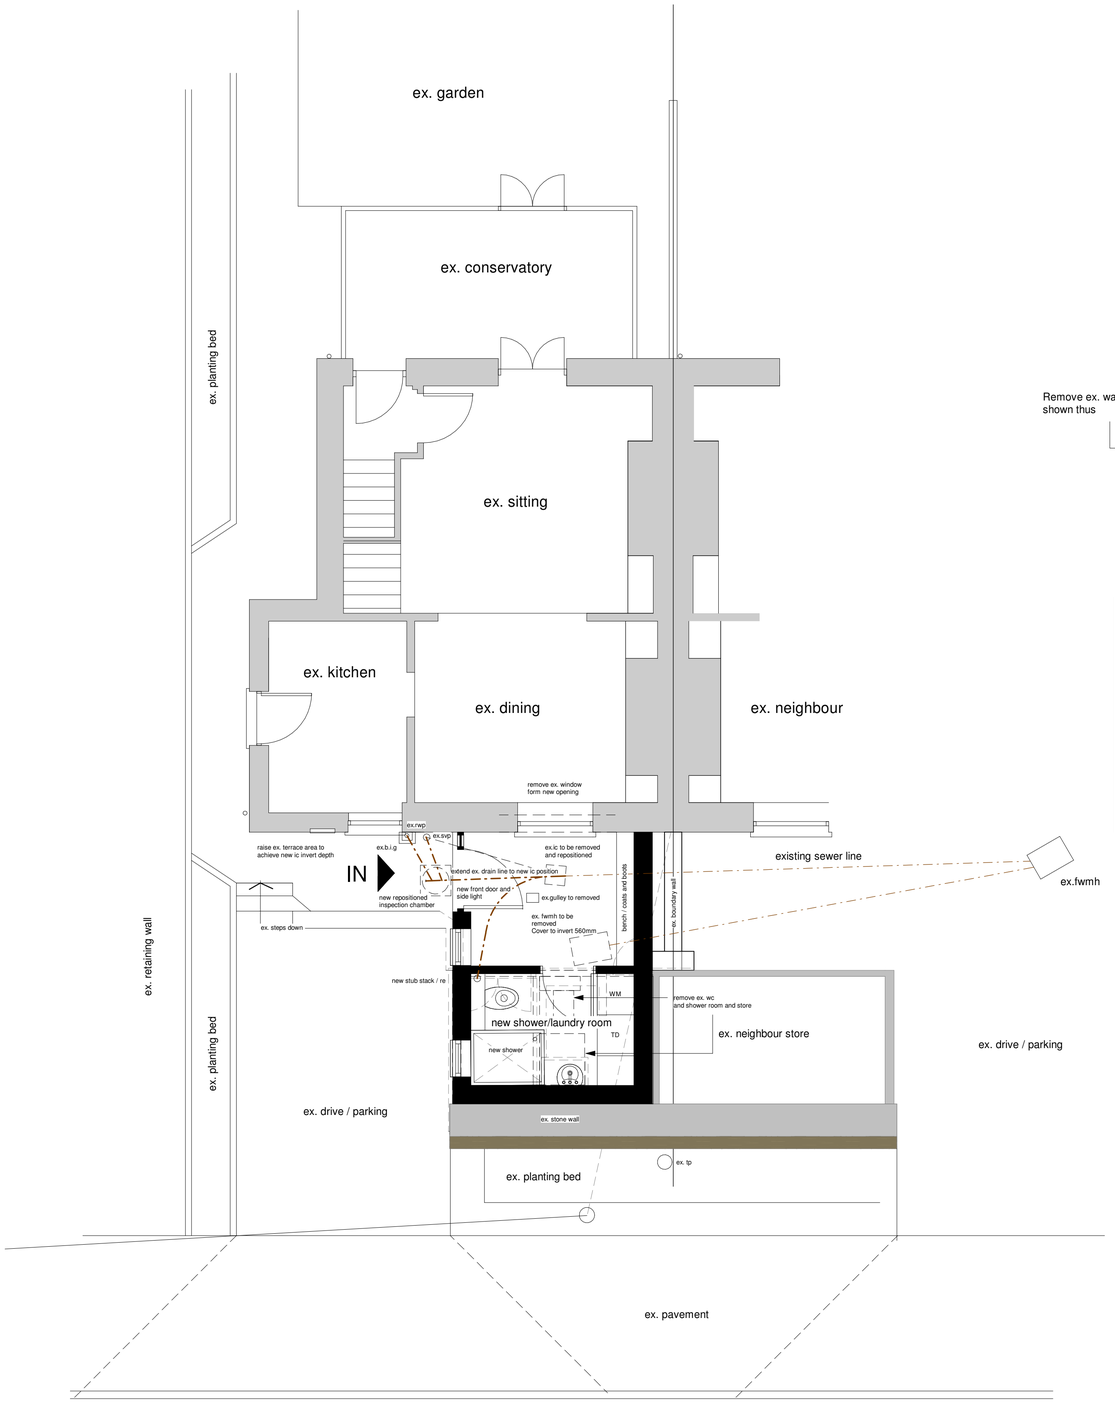

Proposed Site and Ground Floor Plan 1:50

SCALE 1:50 50mm

SCALE 1:1 100mm

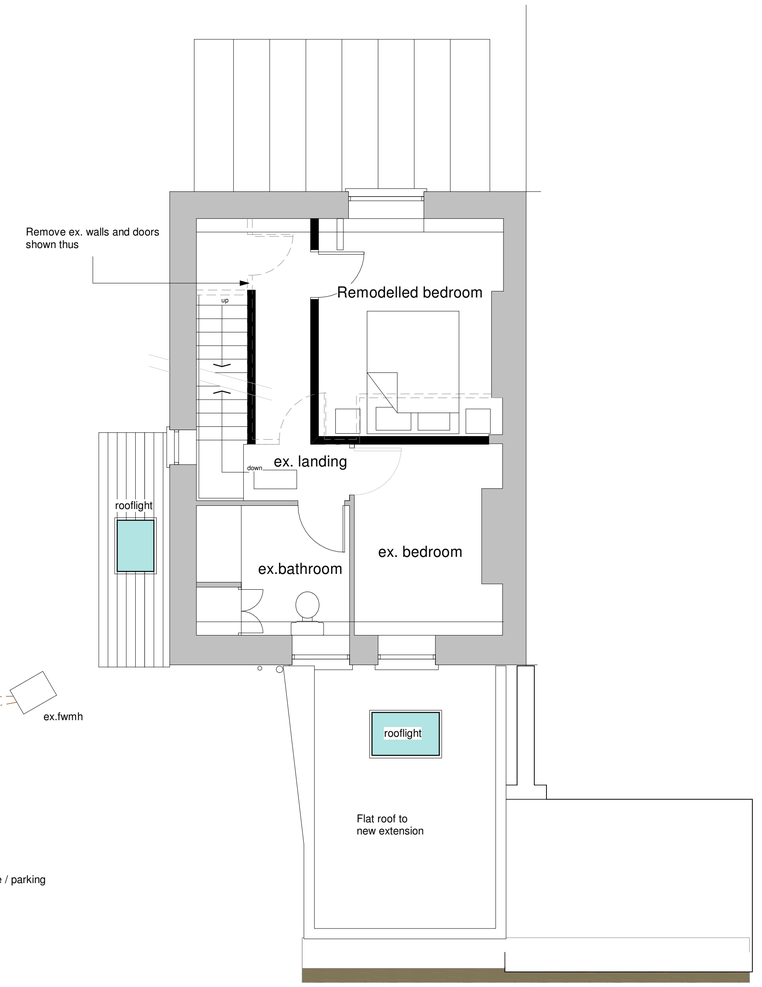

Proposed First Floor Plan 1:50

SCALE 1:50 50mm

SCALE 1:1 100mm

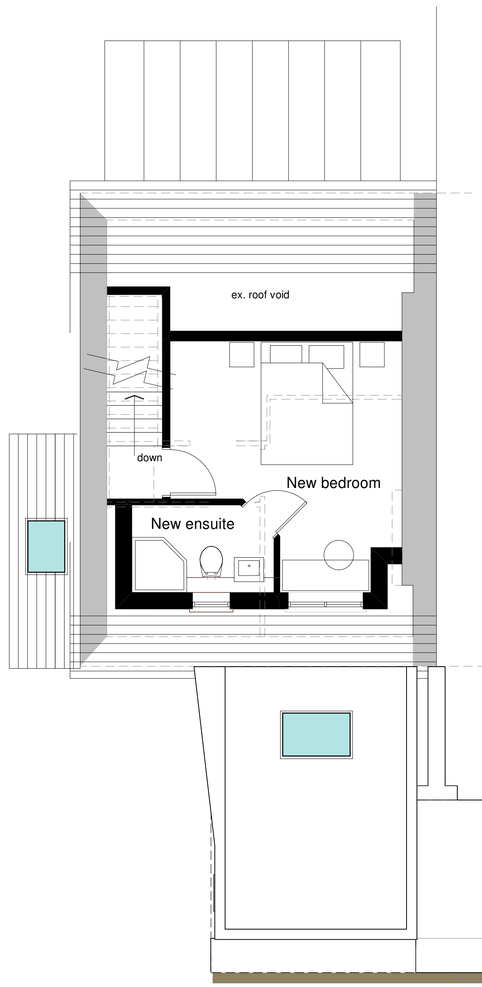

Proposed Second Floor Plan 1:50

SCALE 1:50 50mm

SCALE 1:1 100mm

PLANNING PROPOSALS

REVISON

Initial

The Bazeley Partnership *Chartered Architects*
Efford Farm Business Park
Vicarage Road, Bude, Cornwall, EX23
8LT
T: 01288 355557 F: 01288 355826
E: bude@bazeley-architects.co.uk
W: www.bazeley-architects.com

CLIENT

Paul and Michelle Tillsley

PROJECT

Extension and Alterations to
No. 12 Pathfields
Bude following removal of the existing outbuilding

DRAWING

RIBA Workstage 3 Planning
General Arrangement Plans

Scale 1:50	Sheet A1
Date February 2023	Drawn rdg

DRAWING No.

23020 PL100

THE BAZELEY PARTNERSHIP

This drawing is copyright