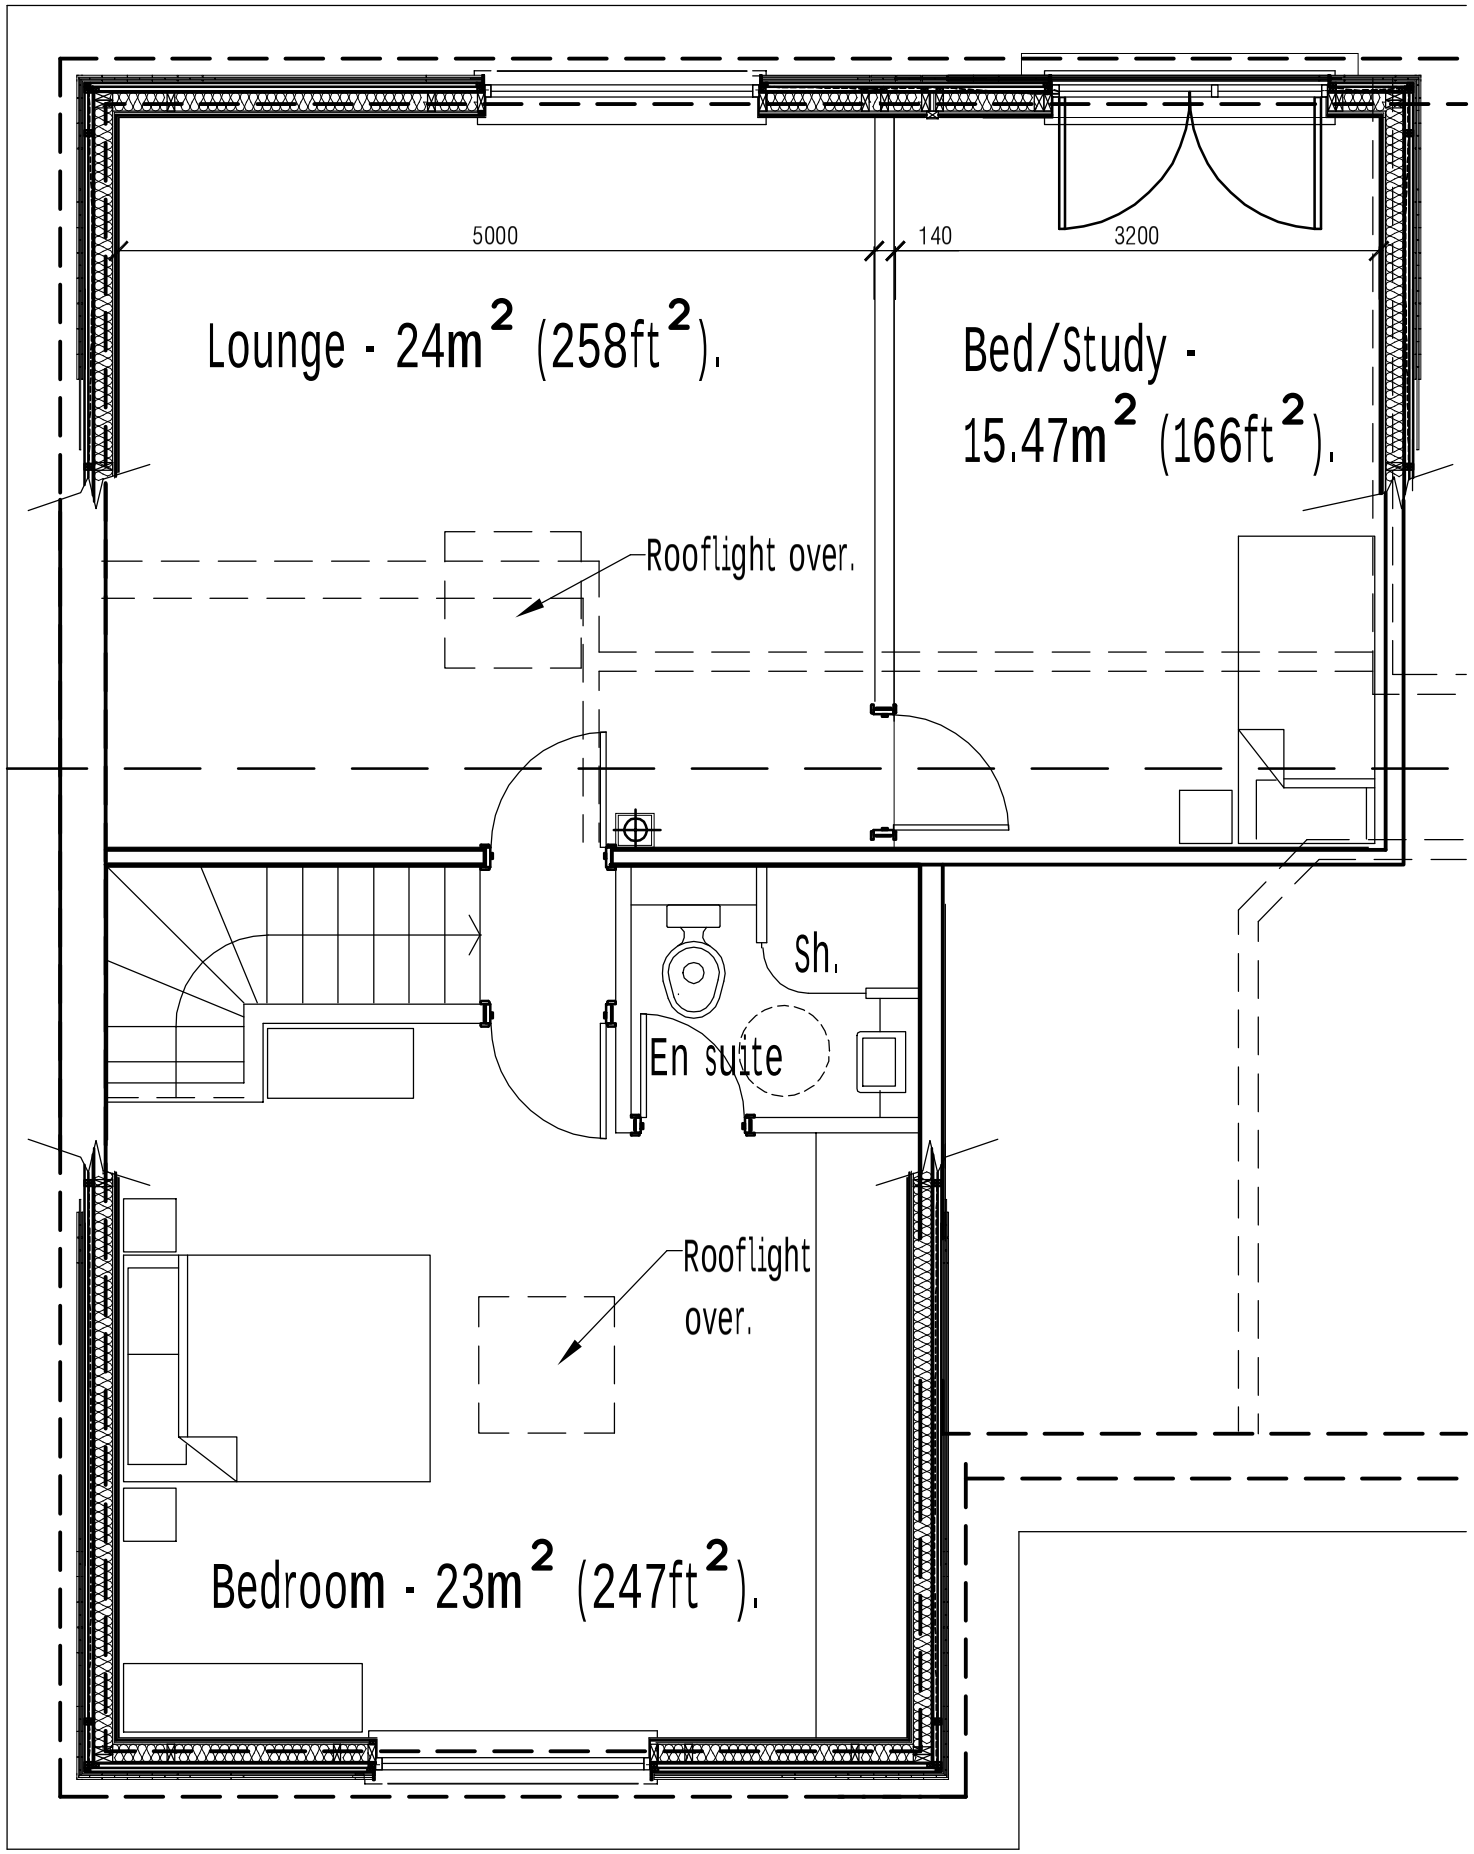

First Floor Plan 1:50

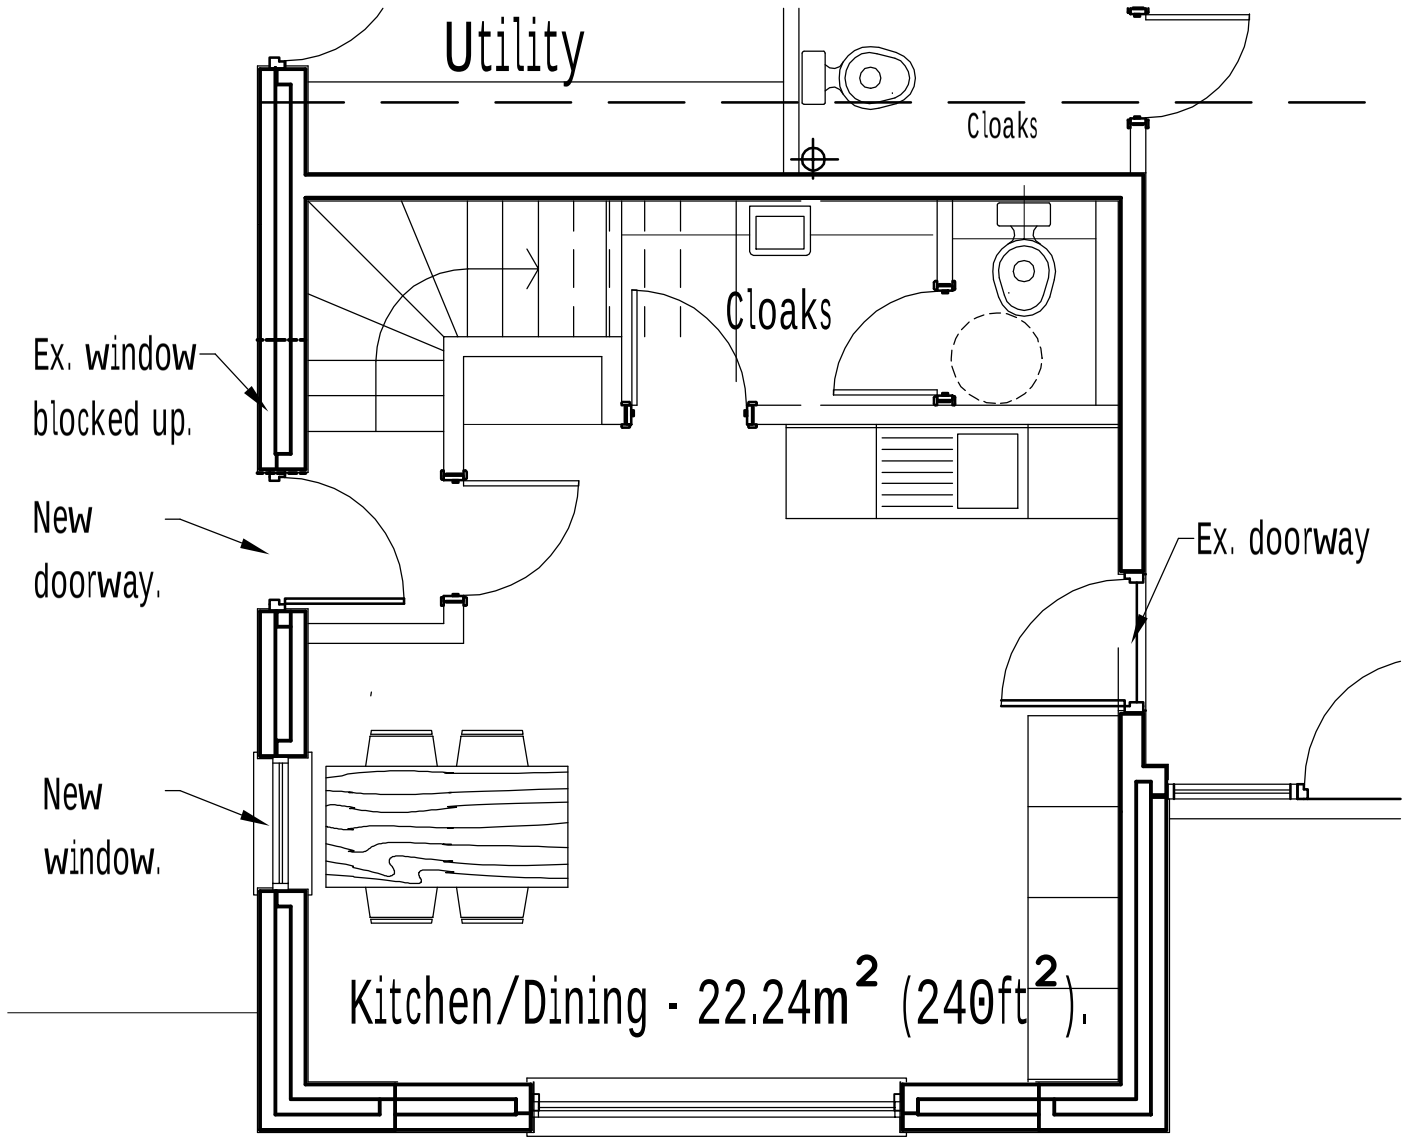

Ground Floor Plan 1:50

Rev.	Amendment	Sig.	Date.
D	Planning Submission	KF	23-02-24
C	For Approval.	KF	15-02-24
B	Advanced copy for comment.	KF	10-12-23
A	Advanced copy for comment.	KF	03-05-23

Client:
Mr Mario Grech.
No 9 Relistian Lane, Gwinear,Hayle, Cornwall, TR27 5HE

Project:
Garage Conversion & Loft Extension to create Self-Contained Accommodation for Family Member.

Drawing Title:
Flat Plans - Enlarged.

Date Drawn:	Project No:	Drawing No.	Revision
February 2024	103	07	D

Scale: 1:50

General contractor to check all dimensions on site before any work is put in hand. Do not scale this drawing.

This drawing is copyright.

Kevin Anthony Flynn
BA(Hons), Dip(Hons)Arch, RIBA
Chartered Architect

Studio,
15 Haslemere Avenue,
East Barnet,
Herts. EN4 8EY.

Tel: 020-8361-4947
Email: kaflynnarchitect@btinternet.com