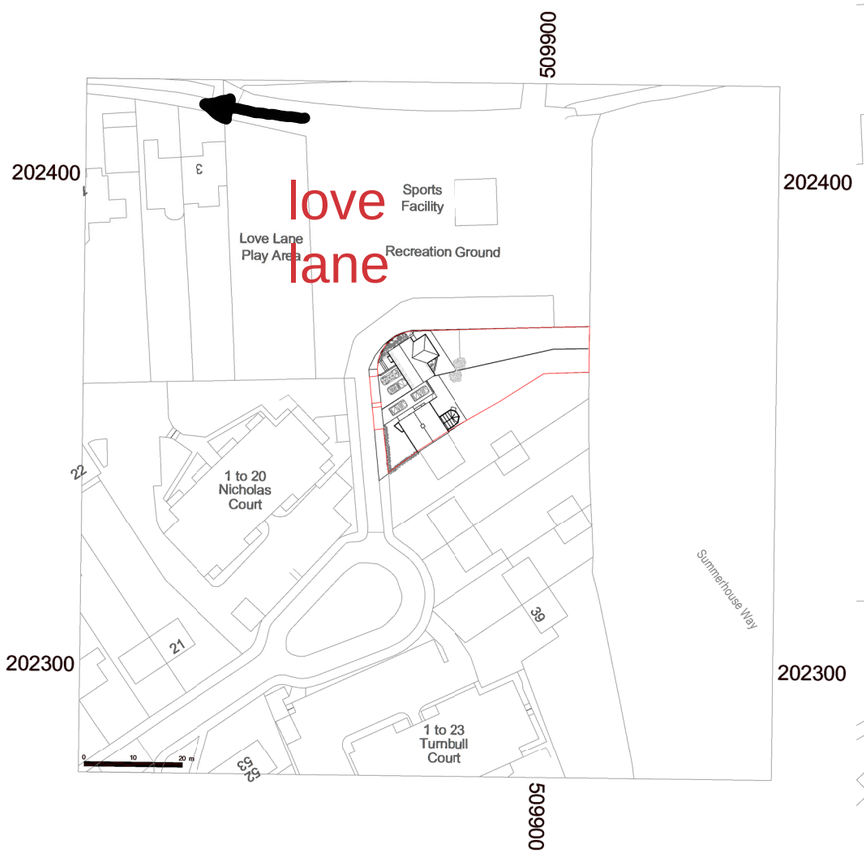

LOCATION PLAN

1 : 1250 @A3

0 25m 50m 100m

BLOCK PLAN

1 : 500 @A3

0 10m 20m 50m

N

Written dimensions to be taken in preferences to scaled dimensions. The Contractor is responsible for checking all dimensions before work starts.

All work is to be carried out to the requirements, and to the satisfaction of the Local Authority.
These drawings are for planning purposes only

Any discrepancies to be brought to the attention of 4D Planning Consultants immediately.

Description

Rev	Date	Description	by	chk

4D PLANNING™
Chartered Town Planners & Architectural Technicians
Architecture I Town Planning
T: 0203 1500 183 www.GetMePlanning.com
www.GetMePlanning.com

Client
Mr Duncan Ramsay

Project
34 Summer House Way
Abbots Langley WD5 0DY

Title
BLOCK AND
LOCATION PLANS

Date: 10.10.2022	Rev:
Scale: AS INDICATED	REV G 04.07.2023
Drawing No.4D-320 P 00	
Drawn by : MAX	