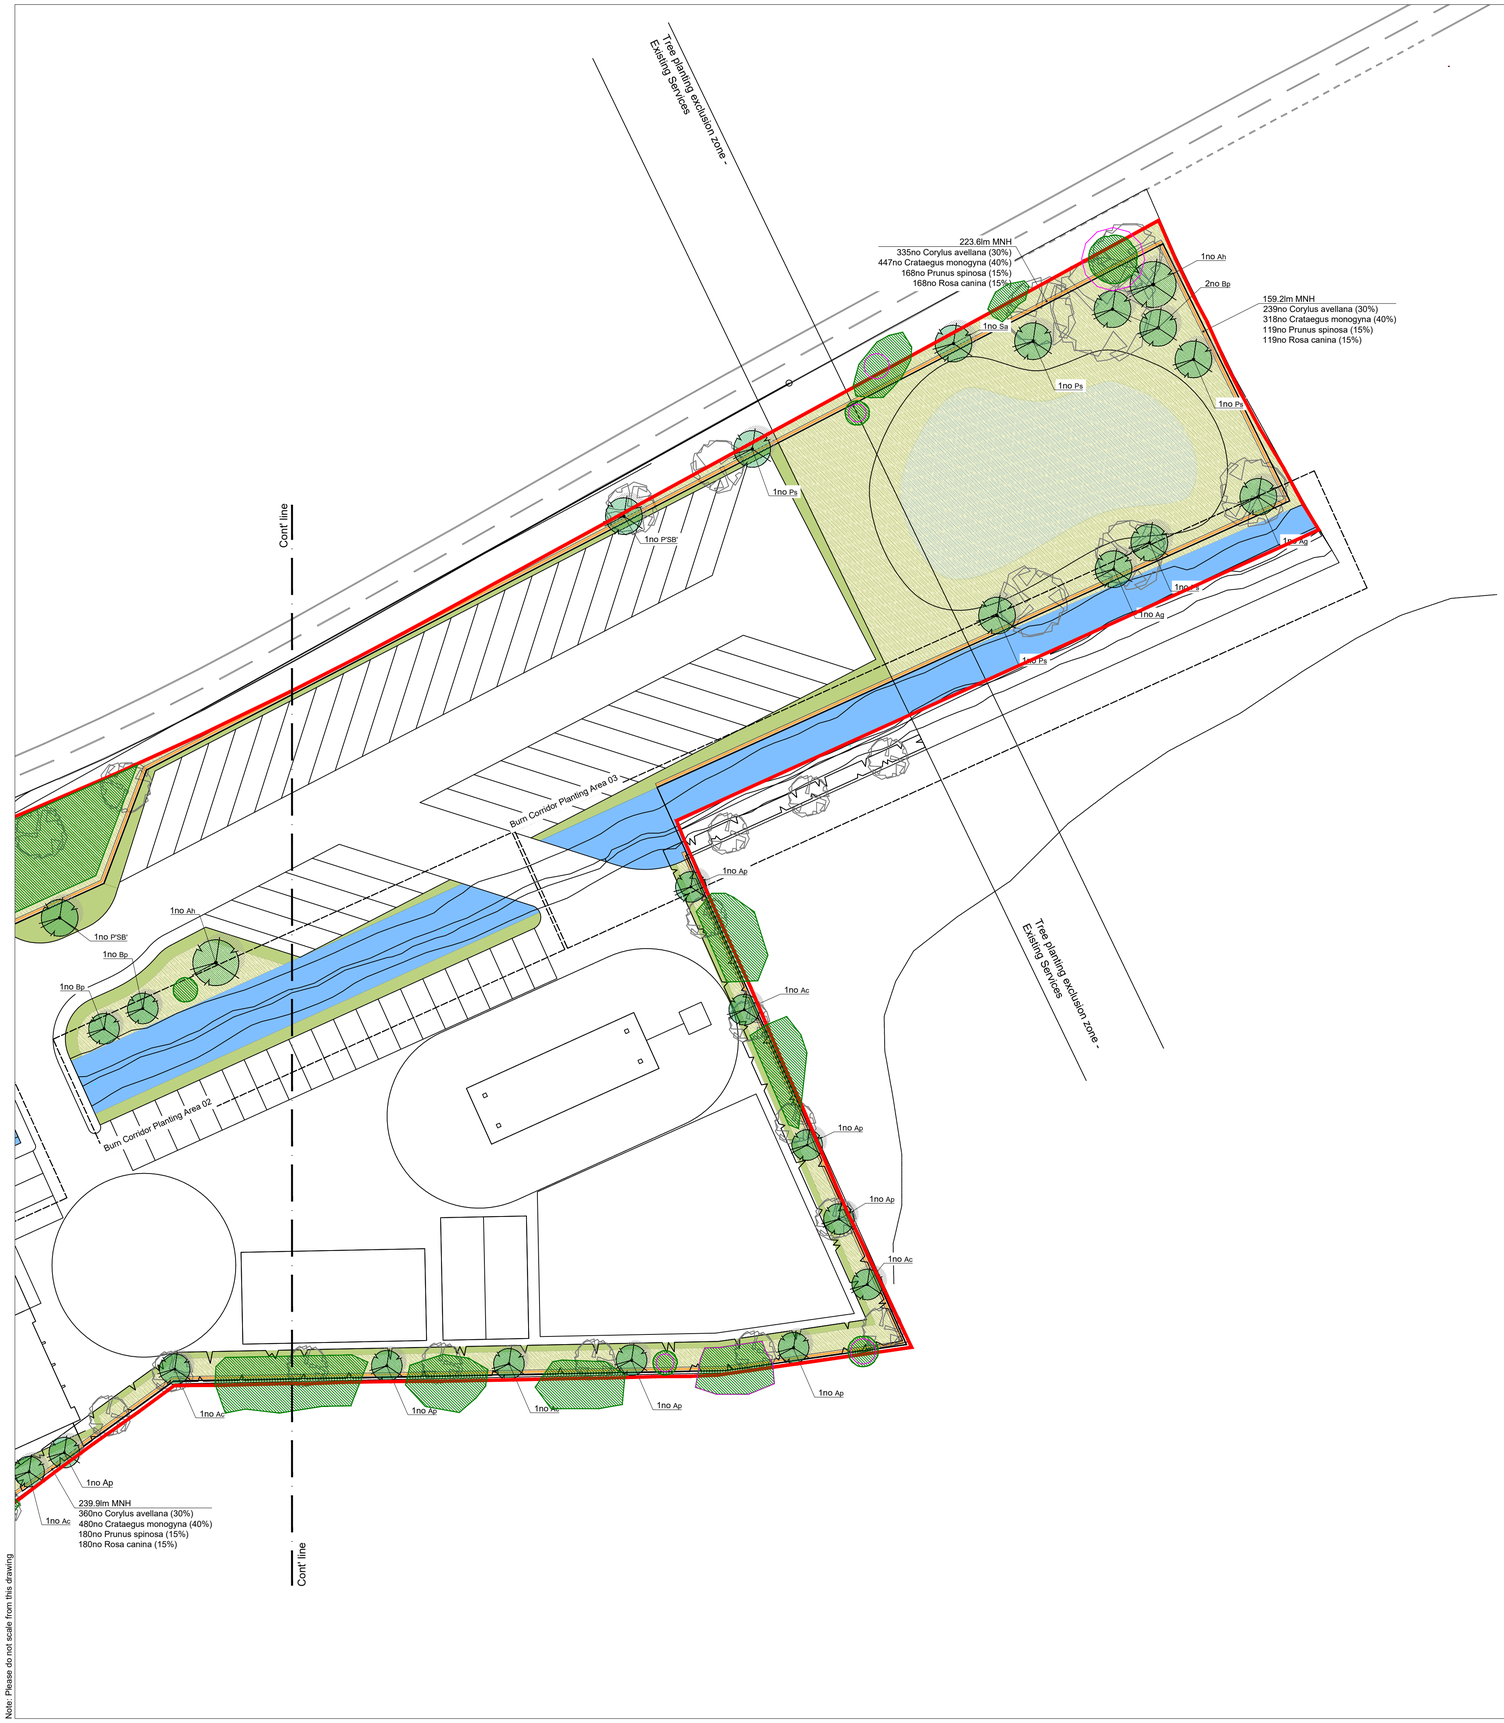

Note: Please do not scale from this drawing

Key:

Site Boundary

Seeding & Turfing

Amenity grass Turf using Stewart's 'Emerald Lawn Turf' or approved equivalent.

Wildflower/grass Seeding, Scotia Seeds Urban Pollinator Mix or approved equivalent @ 3g/ m²

Wet Meadow Mix by Scotia Seeds or approved equivalent @ 3g/ m² as per manufacturers recommendations;

Ornamental Shrub Planting

Ornamental Planting **Mix 01 - Groundcover** species
Refer to planting schedules for species, percentages & quantities

Burn corridor planting. Refer to detailed burn planting plans & schedules for species, percentages & quantities

Proposed Tree Planting

EHS tree planting 1800x1800x600mm depth tree pit.
Rootball secured with 3no anchors and mat & aeration pipe.

Root barriers around tree pits as required to avoid clash with services/ drainage elements

Proposed Hedge Planting

Beech (*Fagus sylvatica*) Hedge - 600mm wide, 1.2m height. 6no staggered plants per lm with 1.2m high post & wire fence along centerline (omit where hedge is next to boundary fence). 2 in every 7 plants to be *"Purpurea"* variety underplanted with shade tolerant WFG8 Mixture from Germinal at 5g/m²

Mixed Native Hedge Planting - 600mm wide, 1.2m height. 5no staggered plants per lm with 1.2m high post & wire fence along centerline (omit where hedge is next to boundary fence). Underplanted with shade tolerant WFG8 Mixture from Germinal at 5g/m²

Ornamental gravel strip for car overhang at car parks & narrow strips between surfacing/ kerbs. Colour TBC to match wall colours. Car parking overhang over soft: 500mm around each parking bay

Refer to drawing 61045-IFL-ZZ-XX-DR-L-00-004 for Burn corridor planting areas 01 to 04.

Existing tree/ shrub cover

Existing individual trees/ groups shrubs to be retained (to be read in conjunction with tree survey by Julian Morris - June 2023)

Root protection area & works exclusion zone to BS 5873:2012 for Existing individual trees/ groups shrubs to be retained (to be read in conjunction with tree survey by Julian Morris - June 2023)

Revision	Date	Description	Initials
P01	06.12.23	Issued for Approval	HL

IronsideFarrar
EnvironmentalConsultants
111 McDonald Road, EDINBURGH, EH7 4NW
0131 550 6500 | mail@ironsidefarrar.com
EDINBURGH | BELLSHILL | MANCHESTER

Project No.
61045
Project Name
Haulage & Waste Facility, Shillford
Client
J&M Murdoch
Title
Landscape Planting Plan (2 of 3)

N. Point
Scale 1:500
Bar Scale 0 12.5 25m
1:500

Date 20.08.23
Paper Size A1
Quality Assurance ISO 9001:2015. SGS UKAS Certificate GB02/54539
Drawn By HL
Checked by HL
Copyright Acknowledgement
Ordnance Survey © Crown Copyright 2019
All rights reserved. Licence No. AL100017966

Status WORK IN PROGRESS
Suitability S4
Revision P01

Project - Origin - Location - Level - Type - Role - Class - Number
61045 - IFL - ZZ - XX - DR - L - 00 - 003