© This drawing and design are copyright.

Do not scale from this drawing. Use only figured dimensions. If in doubt, ask.
All dimensions are to be checked on site.
Any discrepancies should be reported immediately to the Architect.

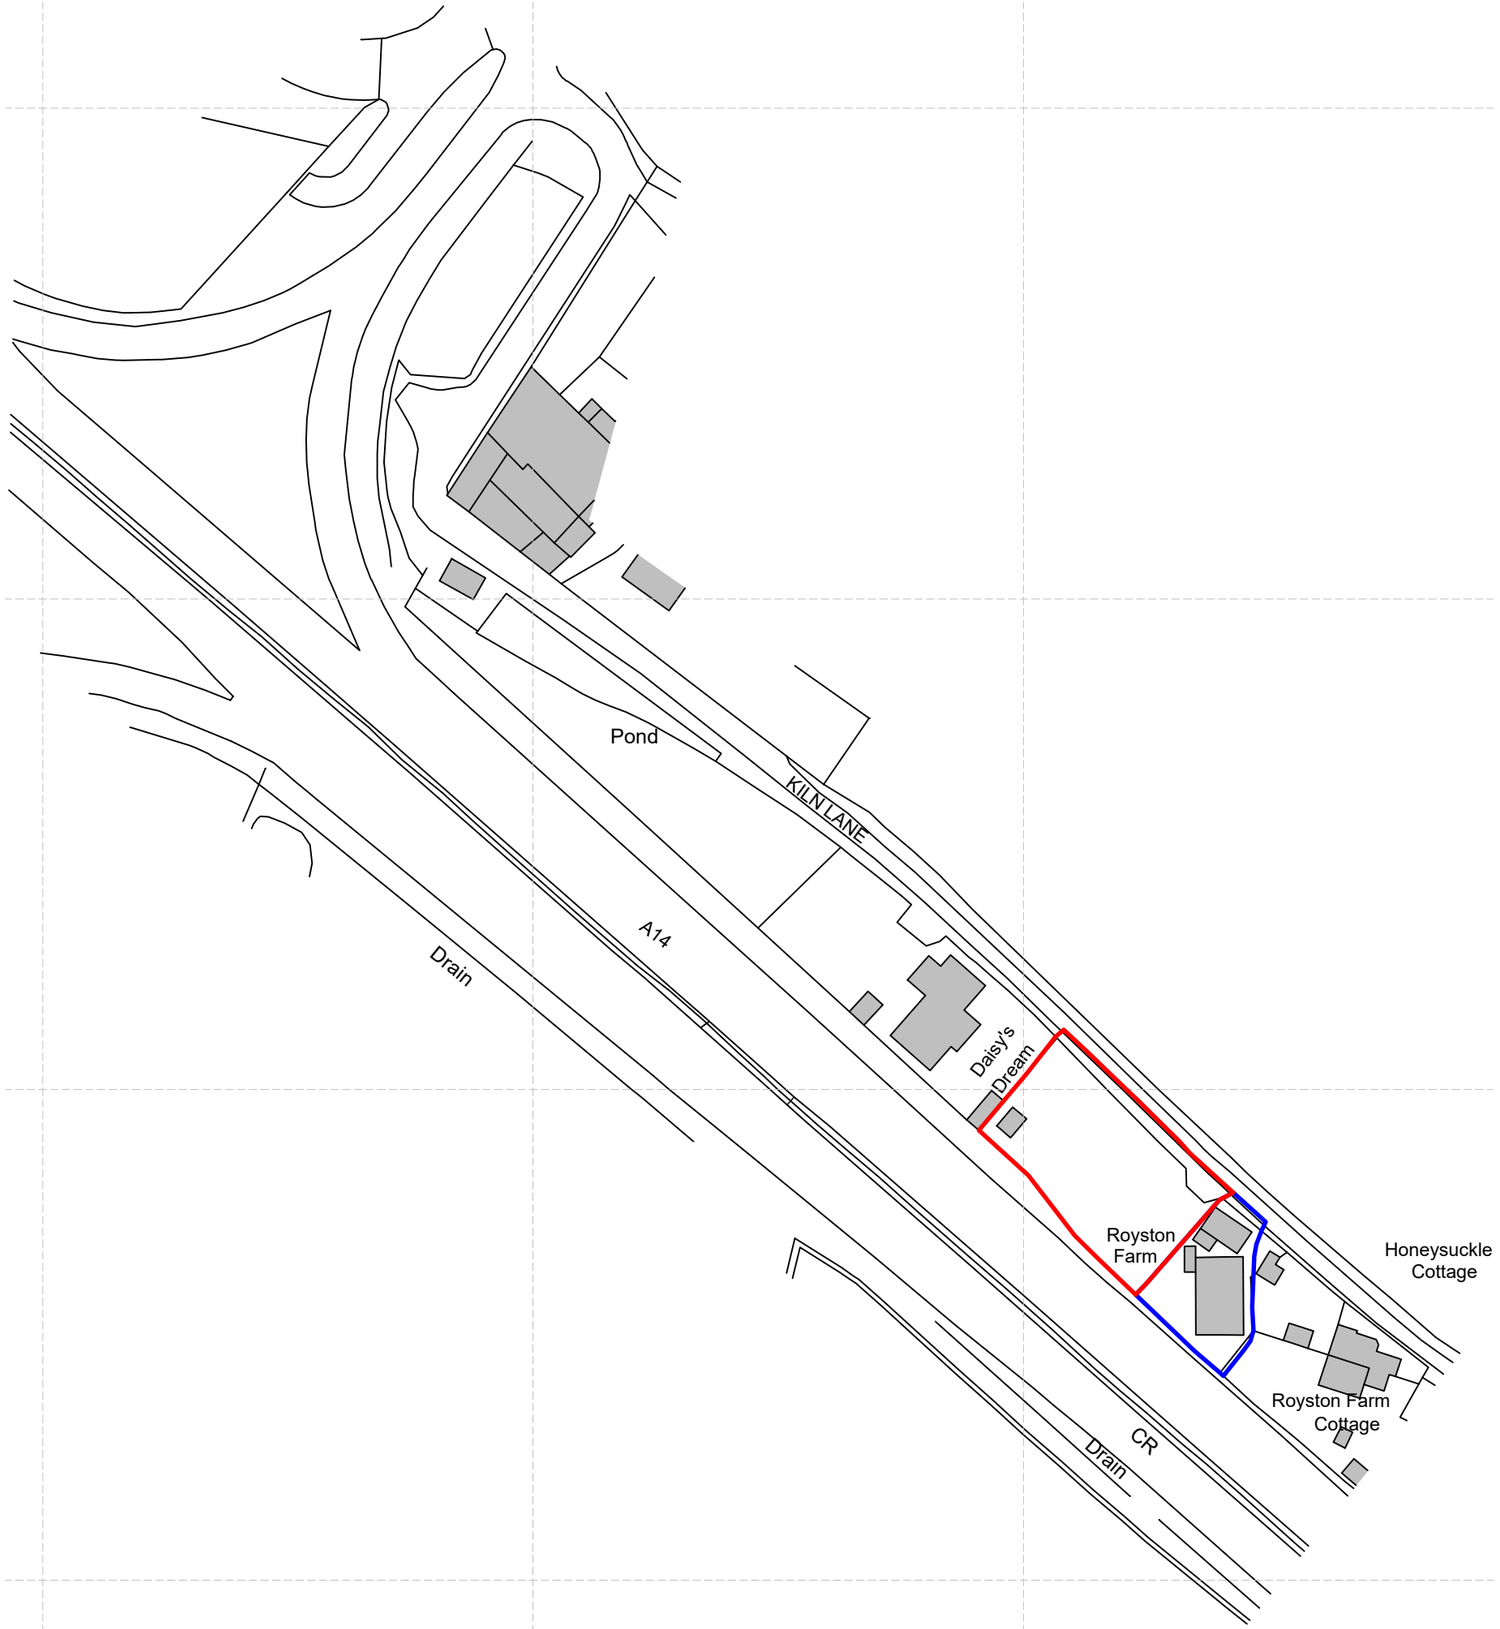

Ordnance Survey, (c) Crown Copyright 2023. All rights reserved. Licence number 100022432

1:1250 0 10 20 30 40 50 100m

Site Area - 0.129ha

DATE	REV	DESCRIPTION	DRAWN

PatrickAllen&Associates Architects

architects@patrickallen.org.uk
www.patrickallen.org.uk
+44 (0)1473 620660

2 Grange Business Centre
Tommy Flowers Drive
Grange Farm
Kesgrave, Ipswich
Suffolk, IP5 2BY

Project
Proposed Dwelling at;
Land at Royston Farm, Kiln Lane,
Elmswell, Bury St. Edmunds, IP30 9QR

Client
Colin Lomax

Drawing Title
Site Location Plan

Drawing Status
Preliminary

Scale	Paper Size	Date	Drawn
1:1250	A3	Feb 2024	-

Drawing Number
4442-10

Drawing Rev
/

© 2022 Patrick Allen & Associates Limited | Registered No: 4694261