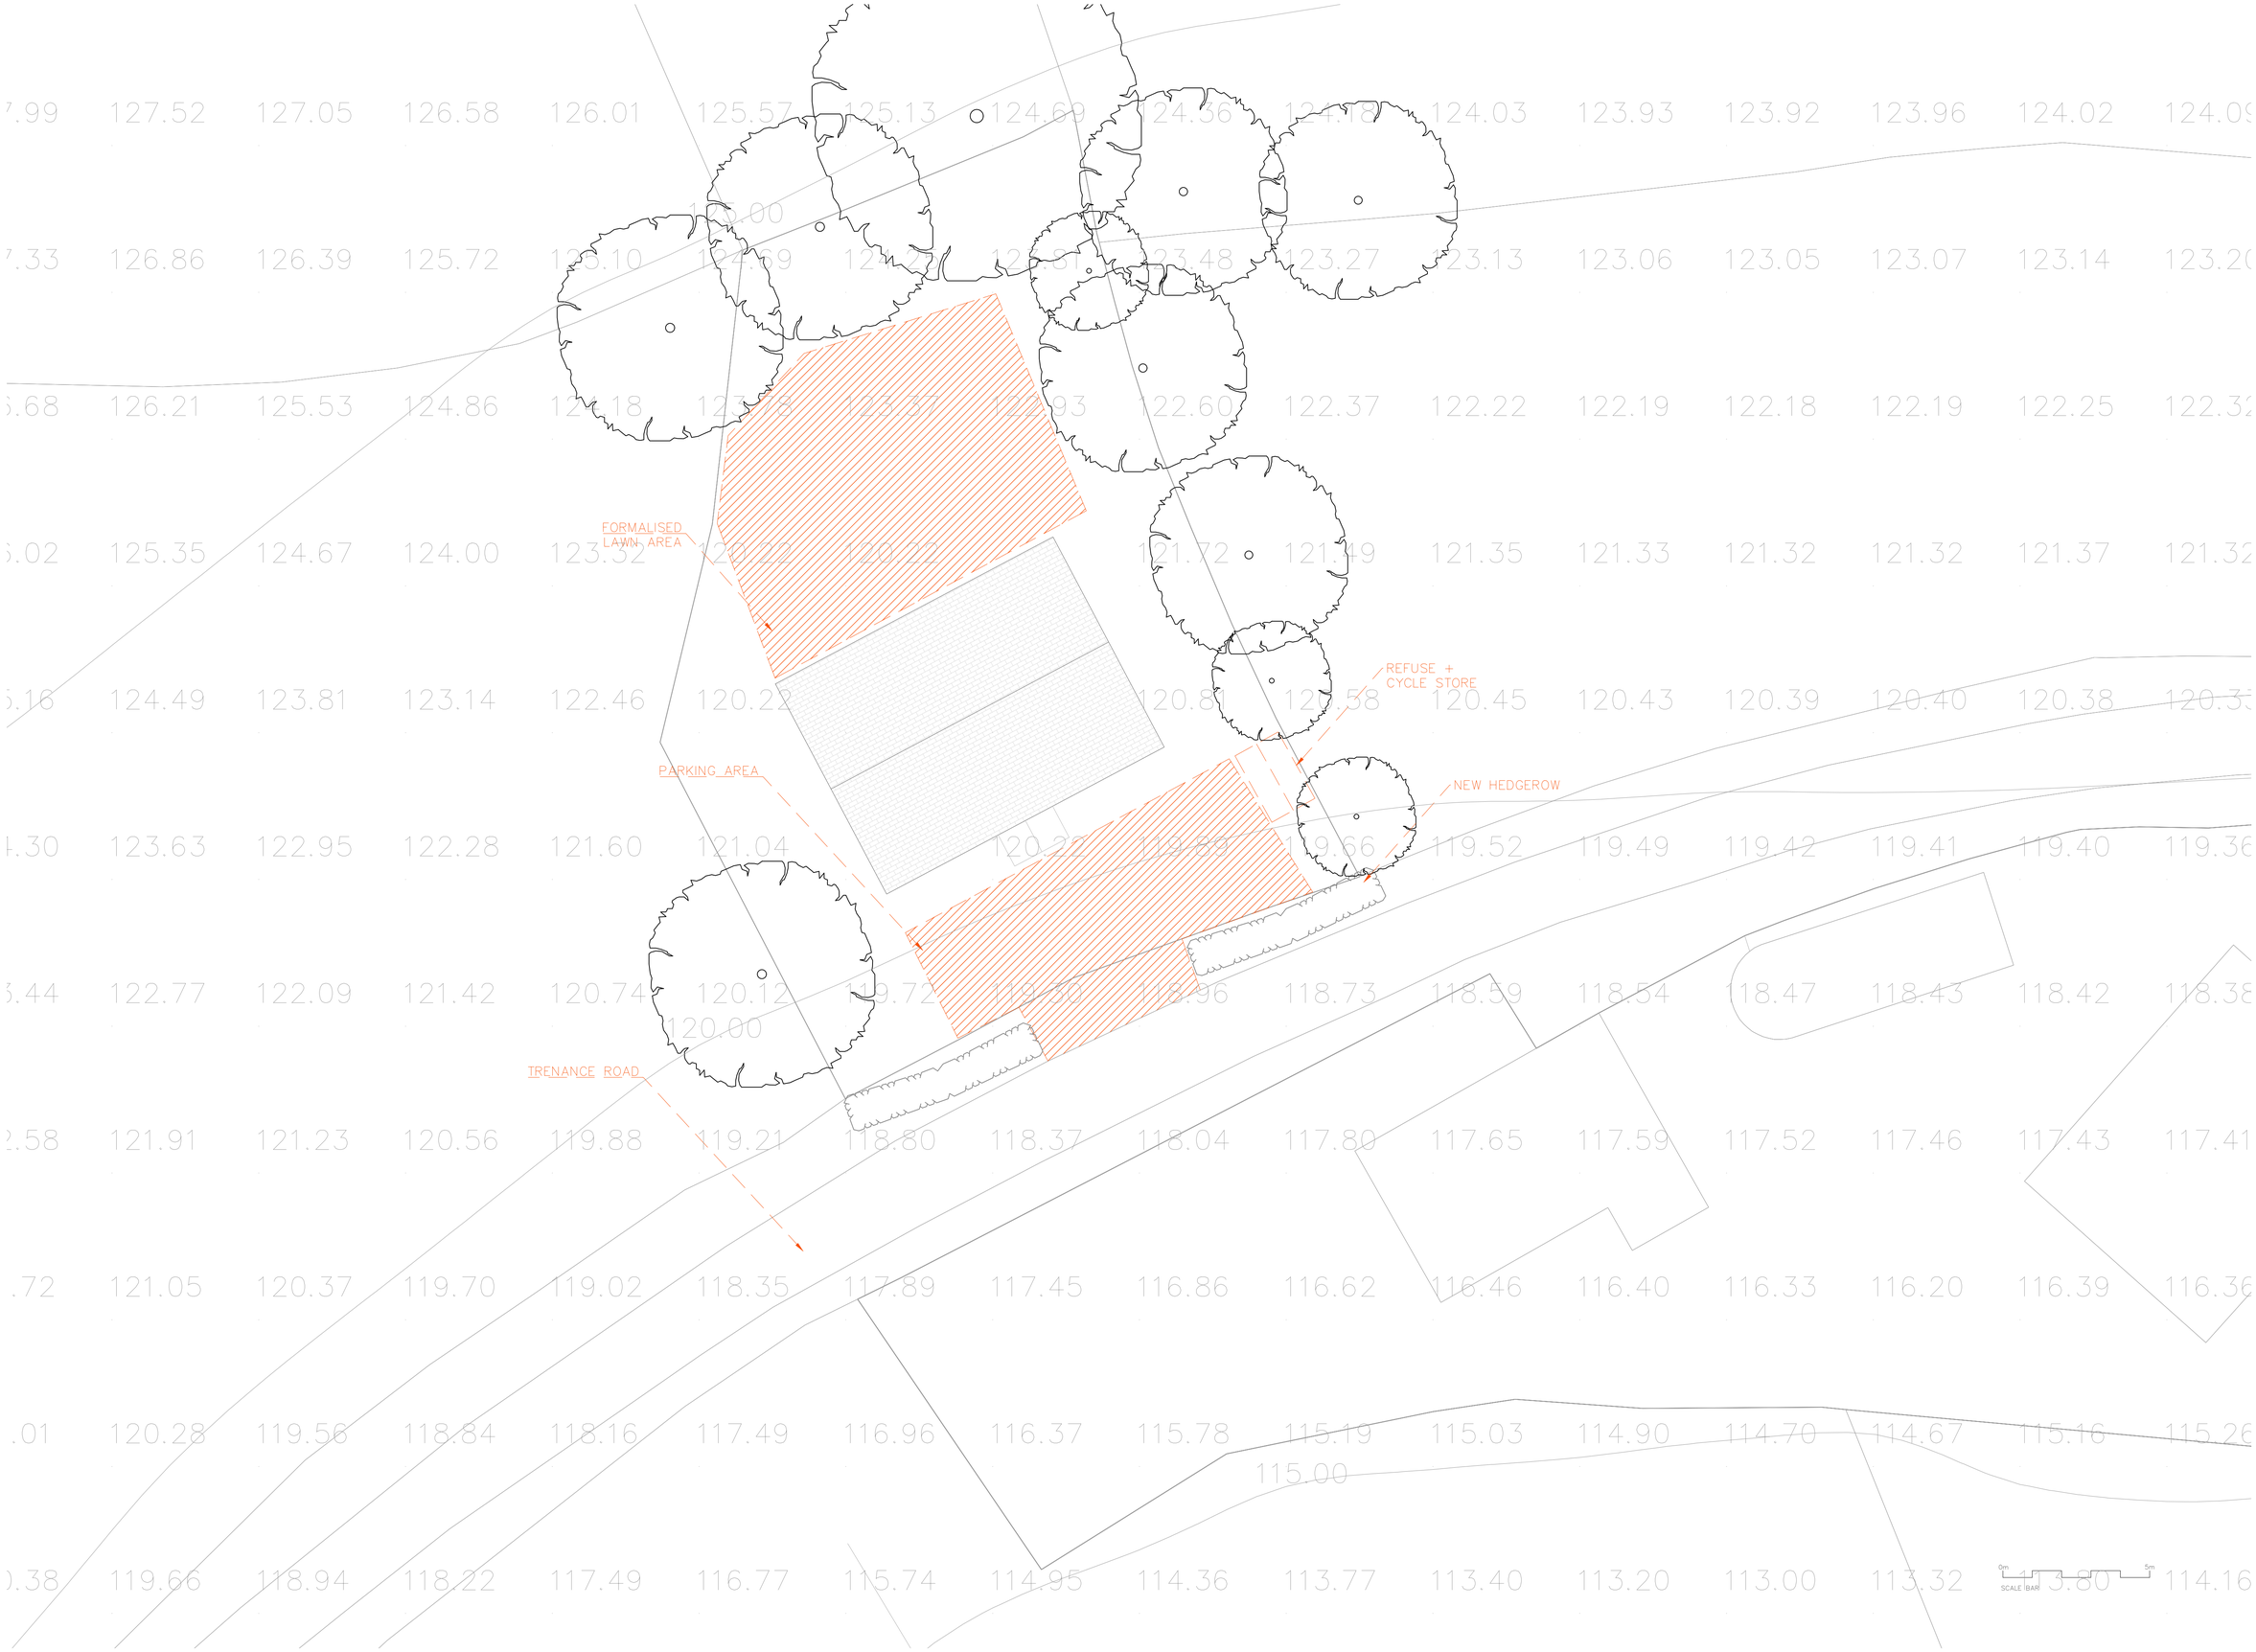

A1

13 PARGOLLA ROAD
NEWQUAY
TR7 1RP

©2023

PROJECT

Land West to Prue On The Hill

PL25 5AP

DATE:

REVISION
1
2
3
4
5
6

NOTES:
1.

PLANNING DRAWINGS ONLY

PLAN 03

elliothigginson
@outlook.com

07718 275 848

SITE PLAN

SCALE: 1:100

ARCHITECTURAL SERVICES