This drawing is the copyright of the architectural designer Matthew Goodchild.
It is for planning purposes only and may not be reproduced in whole or in part without permission.
The content is subject to site survey and H&S risk assessment prior to construction.
Do not scale from drawings.

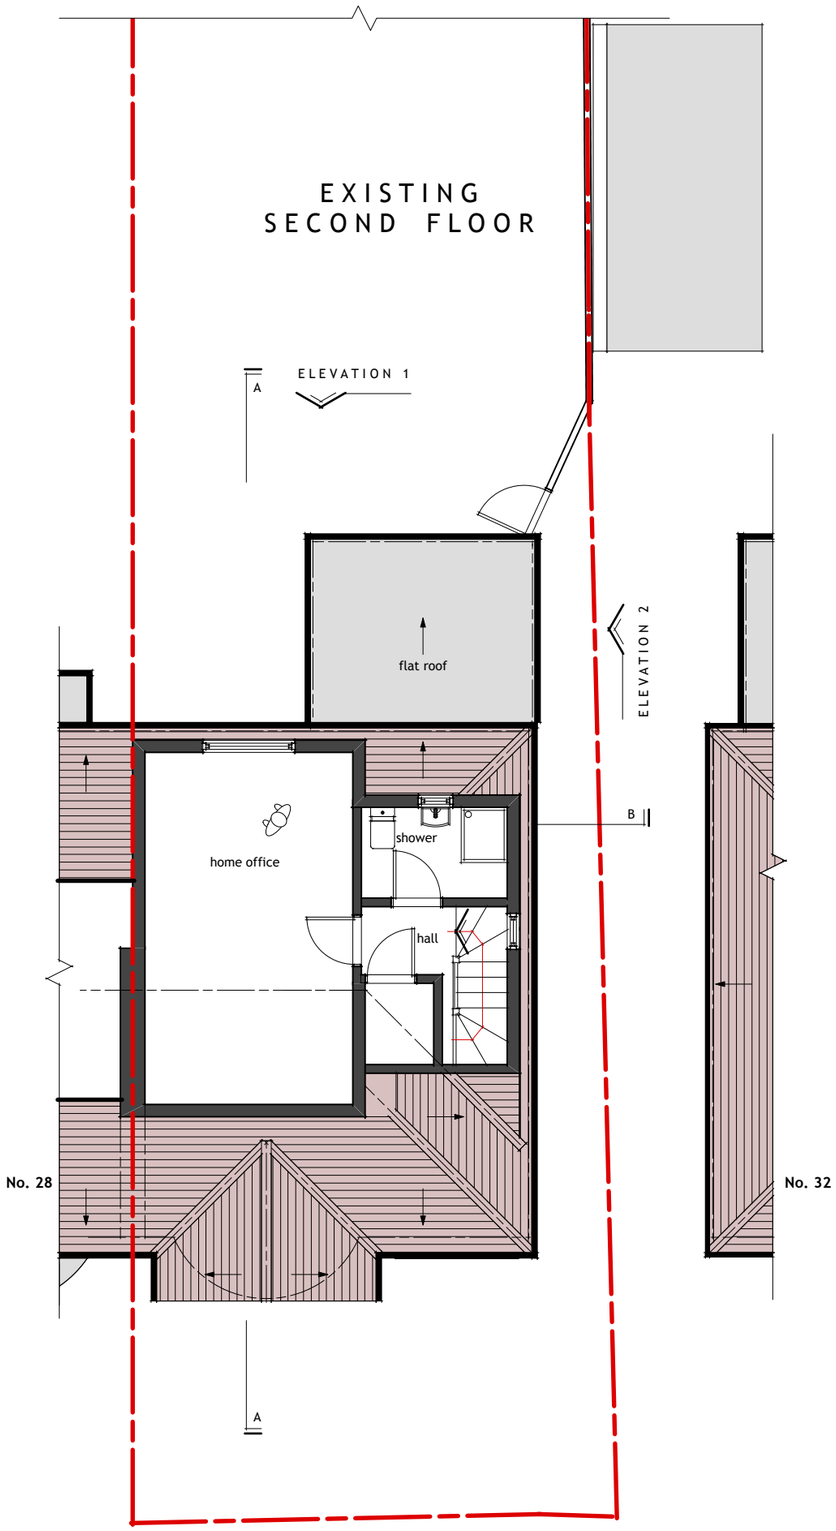

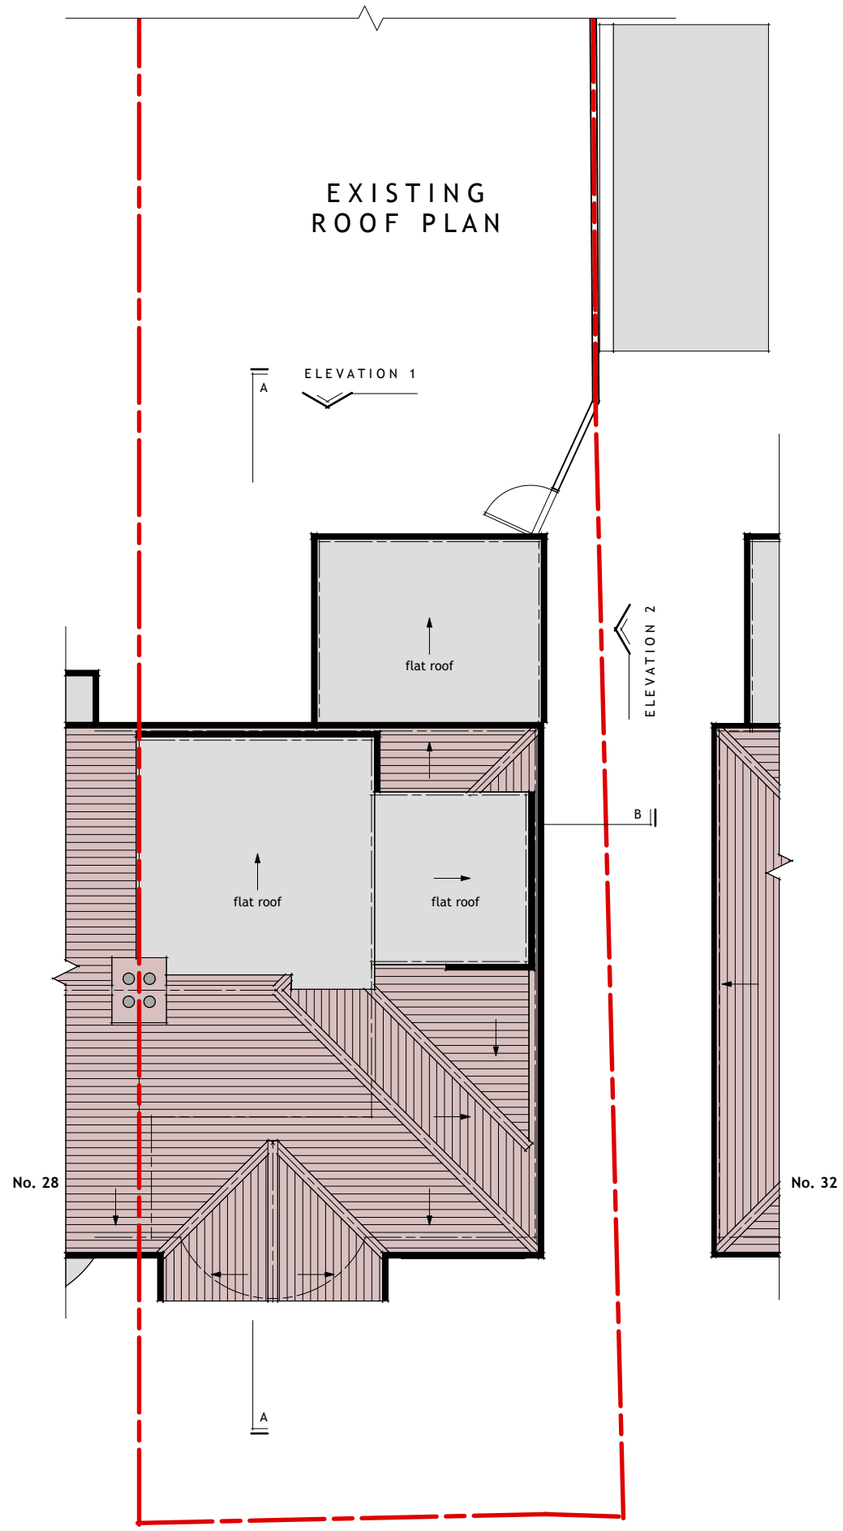

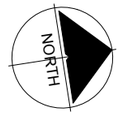

Rev	Date	Description	By

MATTHEW GOODCHILD
architectural DESIGN
e: mgarchitecturaldesign@gmail.com
w: mgarchitecturaldesign.com

Client
Wallach Family Home

Project
REAR EXTENSION
30 LULLINGTON AVENUE
HOVE

Drawing
EXISTING LOFT & ROOF LAYOUTS

.
.

Scale	Status	Date	Drawn	Checked
1:100 @ A3	P3 - PLANNING	02/24	MG	

Drawing No. **113-P105**
Revision .