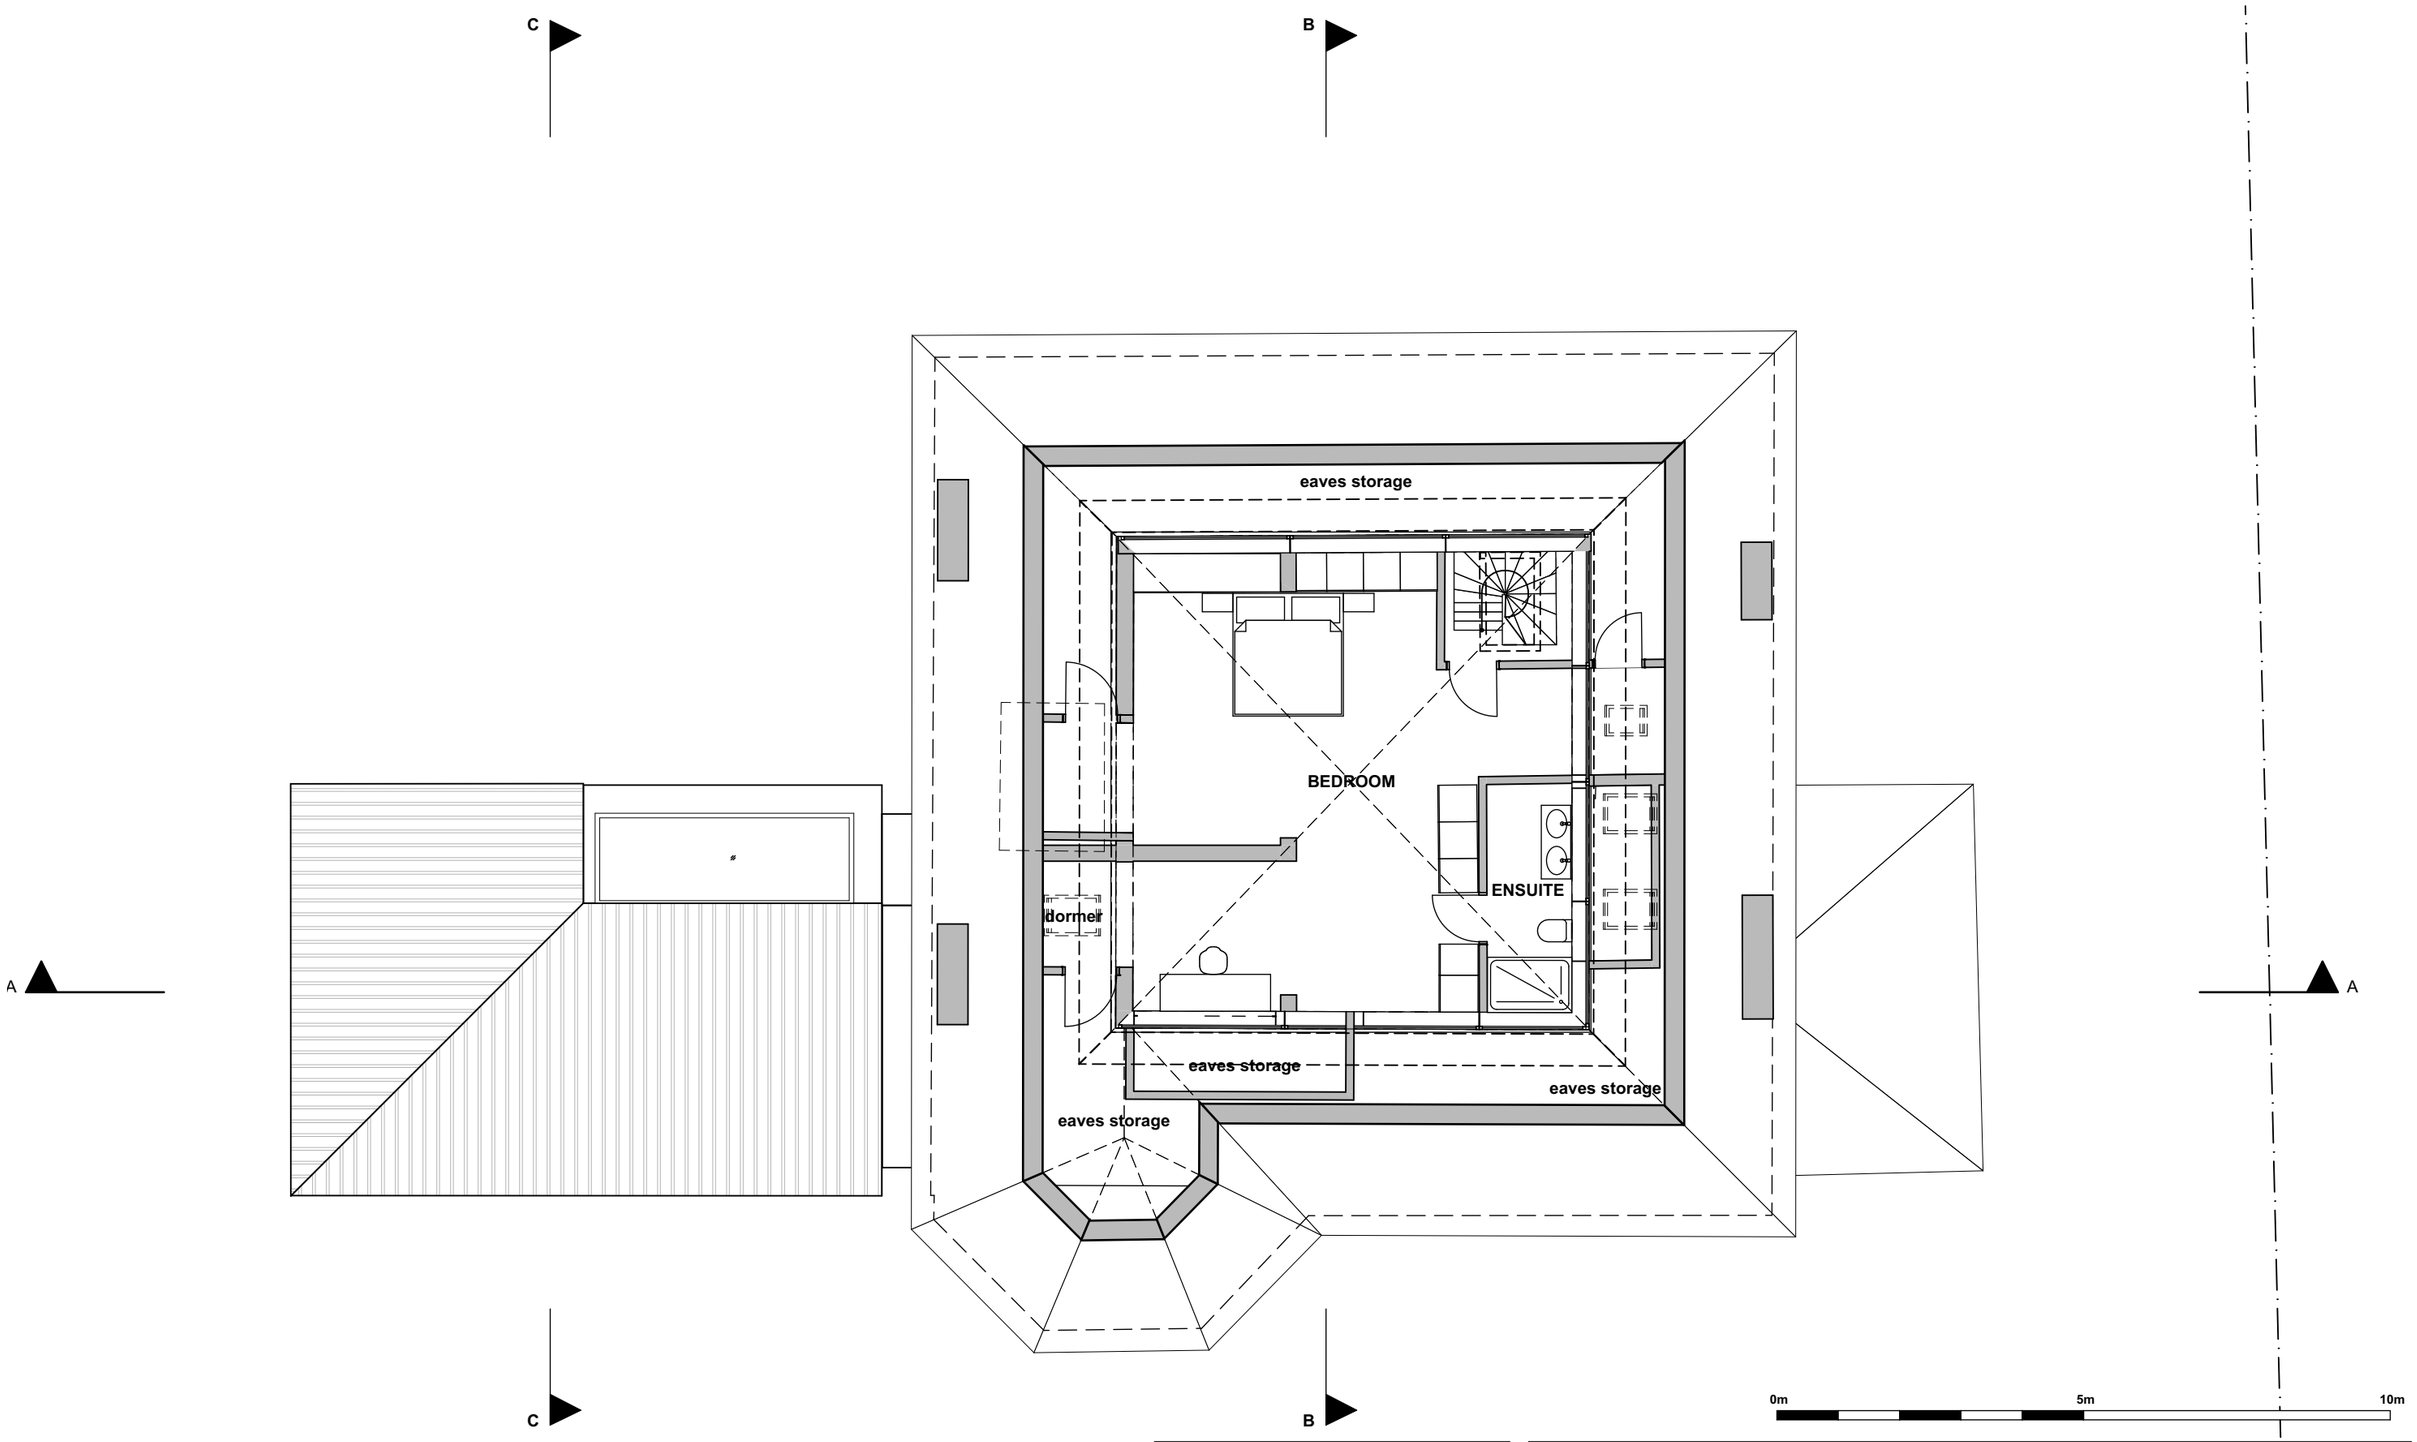

1 Second Floor
1:100

0m 5m 10m

PL1	14/03/2024	Planning Application	BVDS
DD2	05/03/2024	Draft Planning	BVDS
DD1	13/02/2024	Draft Planning	BVDS

REV	DATE	REASON FOR ISSUE	INITIAL

PROJECT

3 Downfield Road
Bristol
BS8 2TG

DRAWING TITLE

Proposed Second Floor Plan

DRAWN	CHECKED
SHR	EVDS

PROJECT No.	DWG. No.	REV.
475	**A-1.04**	**PL1**

STATUS **Planning Application**

Bradley VanDerStraeten

STUDIO 16, LONDON FIELDS STUDIOS, 11-17 EXMOUTH PLACE, LONDON E8 3RW
+44 7376 135 065 WWW.B-VDS.CO.UK

THIS DRAWING IS PREPARED SOLELY FOR DESIGN AND PLANNING SUBMISSION PURPOSES. IT IS NOT INTENDED OR SUITABLE FOR EITHER BUILDING REGULATIONS OR CONSTRUCTION PURPOSES AND SHOULD NOT BE USED FOR SUCH.

ARCHITECT TO BE NOTIFIED IMMEDIATELY OF ANY DISCREPANCIES.
COPYRIGHT ON THIS DRAWING TO BE RETAINED BY THE ARCHITECT.