© THIS DRAWING IS A COPYRIGHT OF BARKER ASSOCIATES.

NOTES:
ALL LEVELS, ANGLES AND DIMENSIONS TO BE CHECKED ON SITE PRIOR TO COMMENCEMENT OF WORKS.

THIS DRAWING IS TO BE READ IN CONJUNCTION WITH ALL RELEVANT STRUCTURAL ENGINEERS AND MECHANICAL AND ELECTRICAL ENGINEERS DRAWINGS, DETAILS AND SPECIFICATIONS.

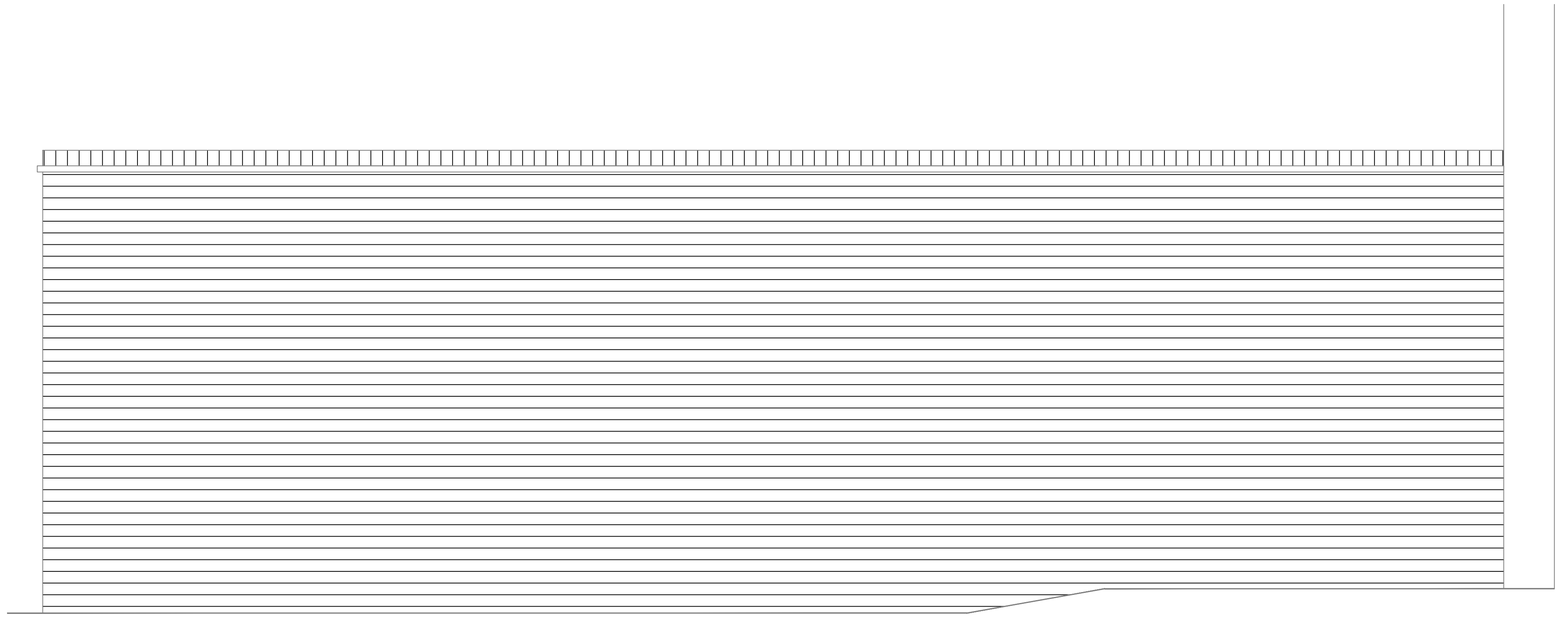

EXISTING REAR WALL
SCALE 1:20

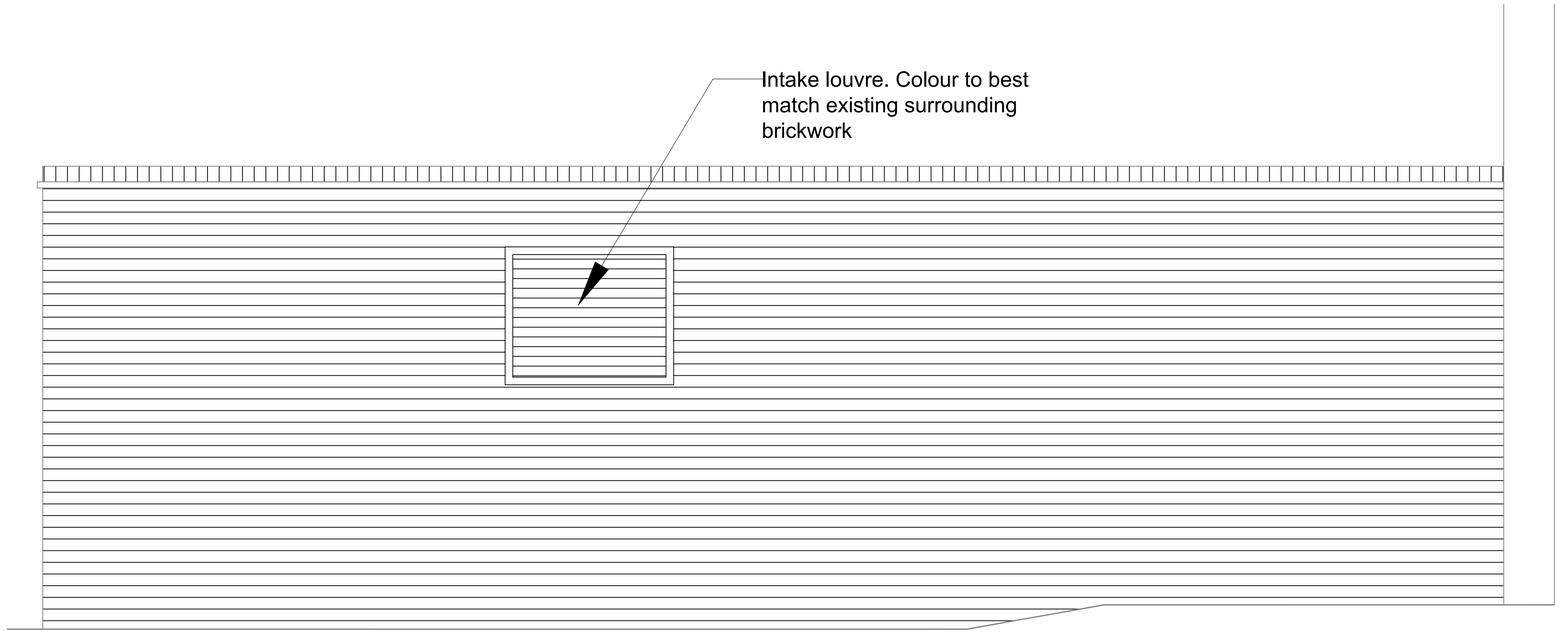

PROPOSED REAR WALL
SCALE 1:20

Drawing Status:
PLANNING and LBC

Rev	Description	Date	By
####	##################	#######	####

MAJESTY HOUSE, AVENUE WEST
SKYLINE 120, BRAINTREE
ESSEX, CM77 7AA
T: 01279 647111
W: www.barker-associates.co.uk
E: mail@barker-associates.co.uk

Client
THE HENRIETTA BARNETT SCHOOL

Project Title
Installation of new kitchen extract at
Bigwood House Kitchen,
The Henrietta Barnett School,
Central Square, London NW11 7BN

Drawing Title
External Stores _ Rear Wall

Drawn	Checked	Scale	Date
JM		1/20 @ A1	11/03/2024

ARCHITECTURAL

Project No. P23-0402

Drawing Number	Status	Revision
P23-0402-BA-A1-ZZ-DR-A-2013	S0	P01