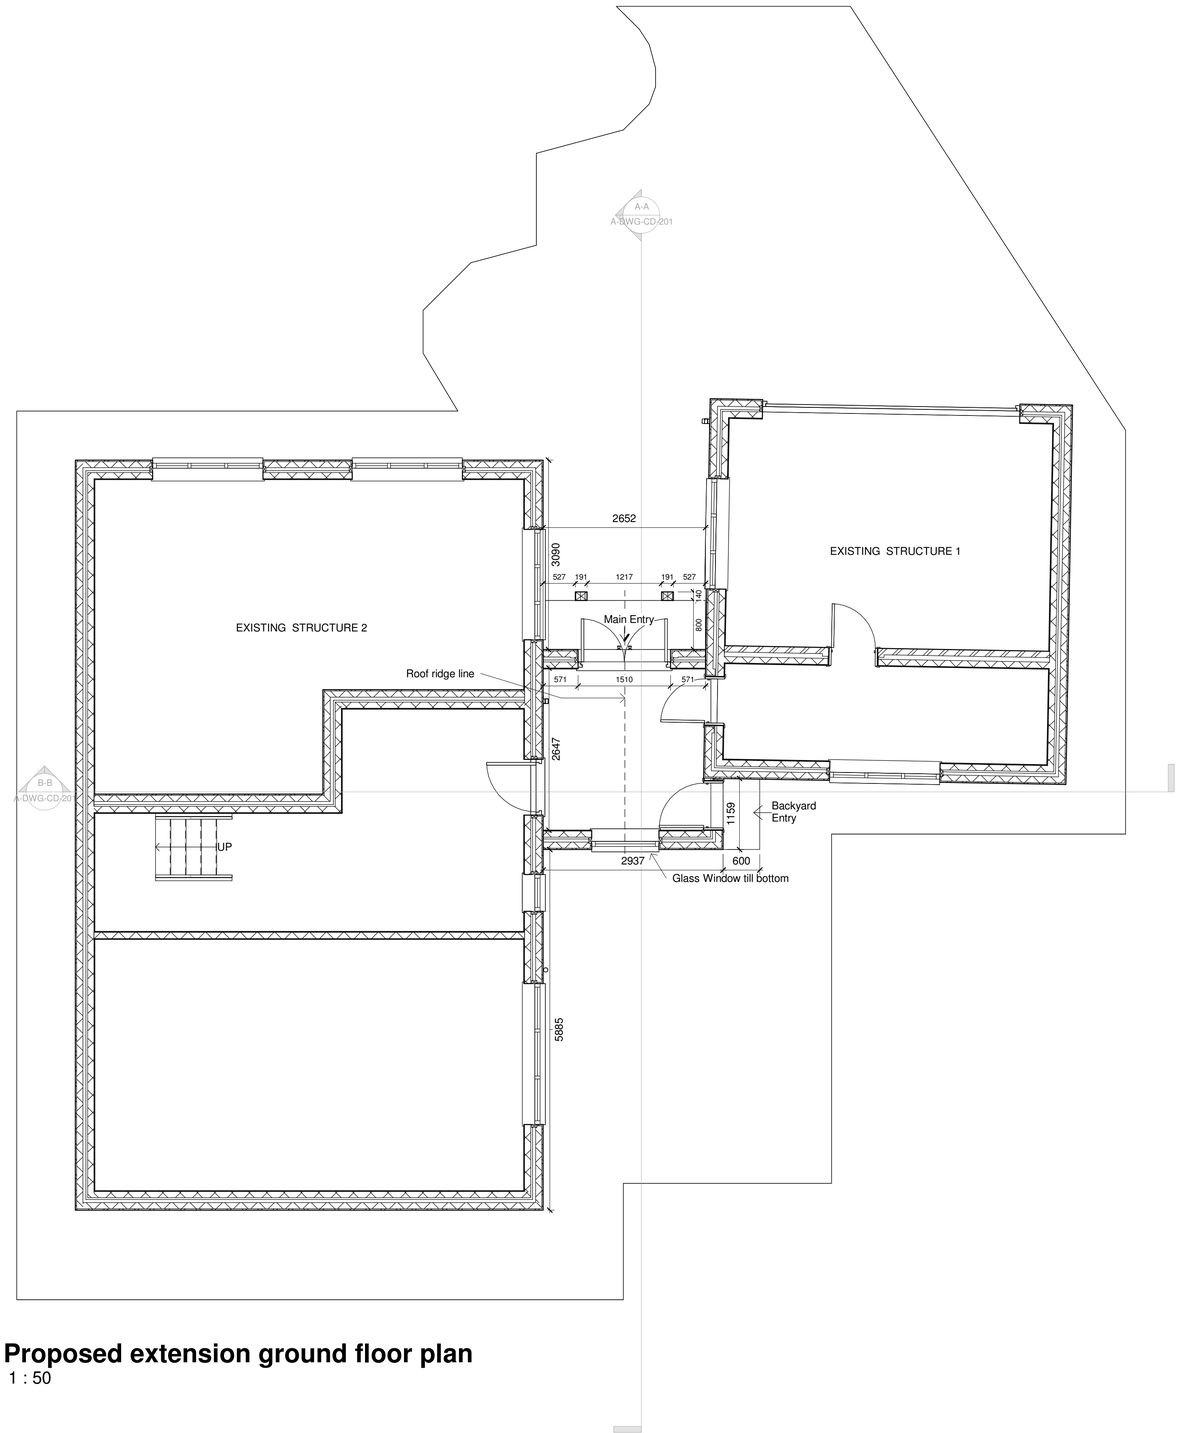

Proposed extension ground floor plan

1 : 50

Scale @ A1: 1:50

©

DO NOT SCALE. Use figured dimensions only. Contractor is to check all dimensions before commencement of works. This drawing is copyright. This data to be used as x-ref file only - not as live data. This drawing must only be used for the purpose for which it is supplied.

NOTES:

Revision Number	Date	Description of Revision	Chkd	Appr

SEED Architects.
Experience | Design Ethos | Passion
Parsonage Chambers, 3 Parsoange, Manchester M3 2HW - 0161 832 5750

status
Drawings For Lawful Development

job title
Blackrod House

Location
392 Manchester road,
Blackrod, BL6 5BJ

drawing title
Proposed extension ground floor plan

author	date	
TD	18/03/24	
checker	date	
GF	18/03/24	

scale	paper size
1 : 50	A1

Project no.	Type	Seed drawing no.	Rev.
3299		A-DWG-CD-101	