All Dimensions to be checked on site.
Do not scale this drawing.
Any drawing errors should be brought to the attention of the architect
COPYRIGHT DaC Design

REVISIONS:

REV: DETAILS OF REVISION DATE

GROUND FLOOR - PROPOSED

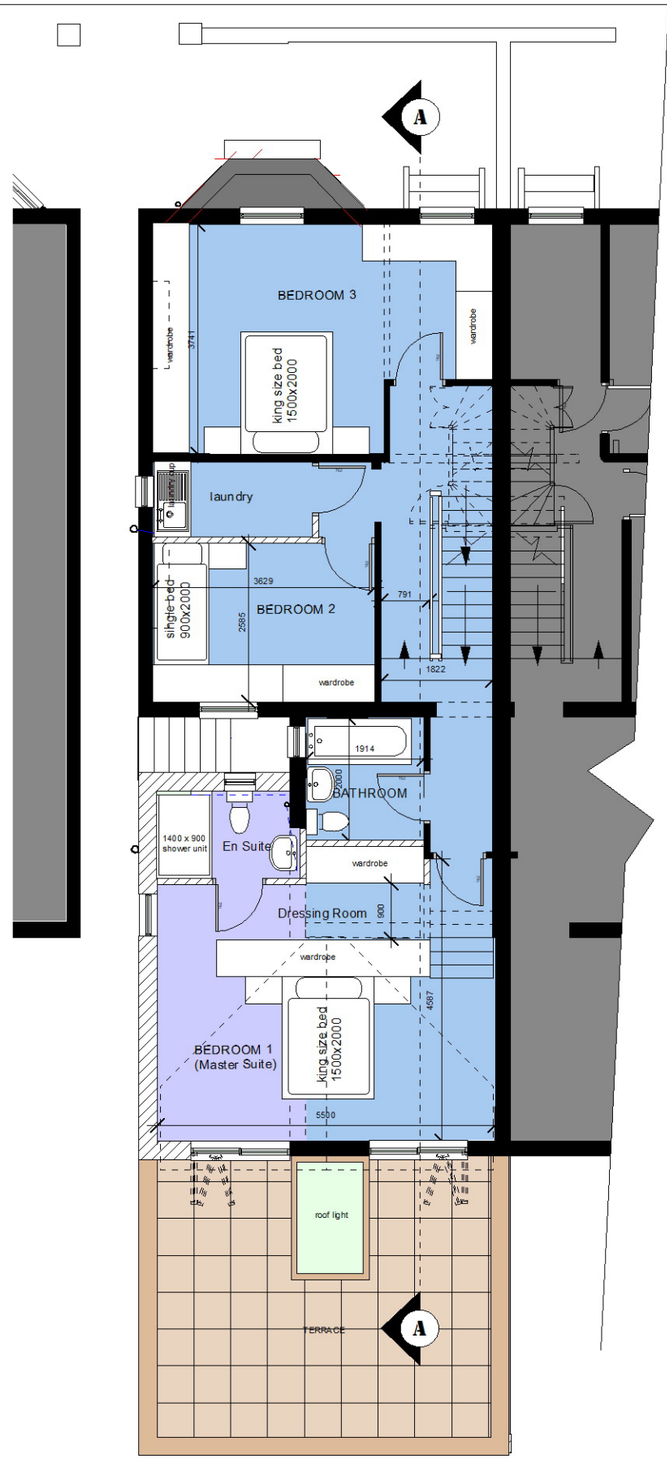


FIRST FLOOR - PROPOSED

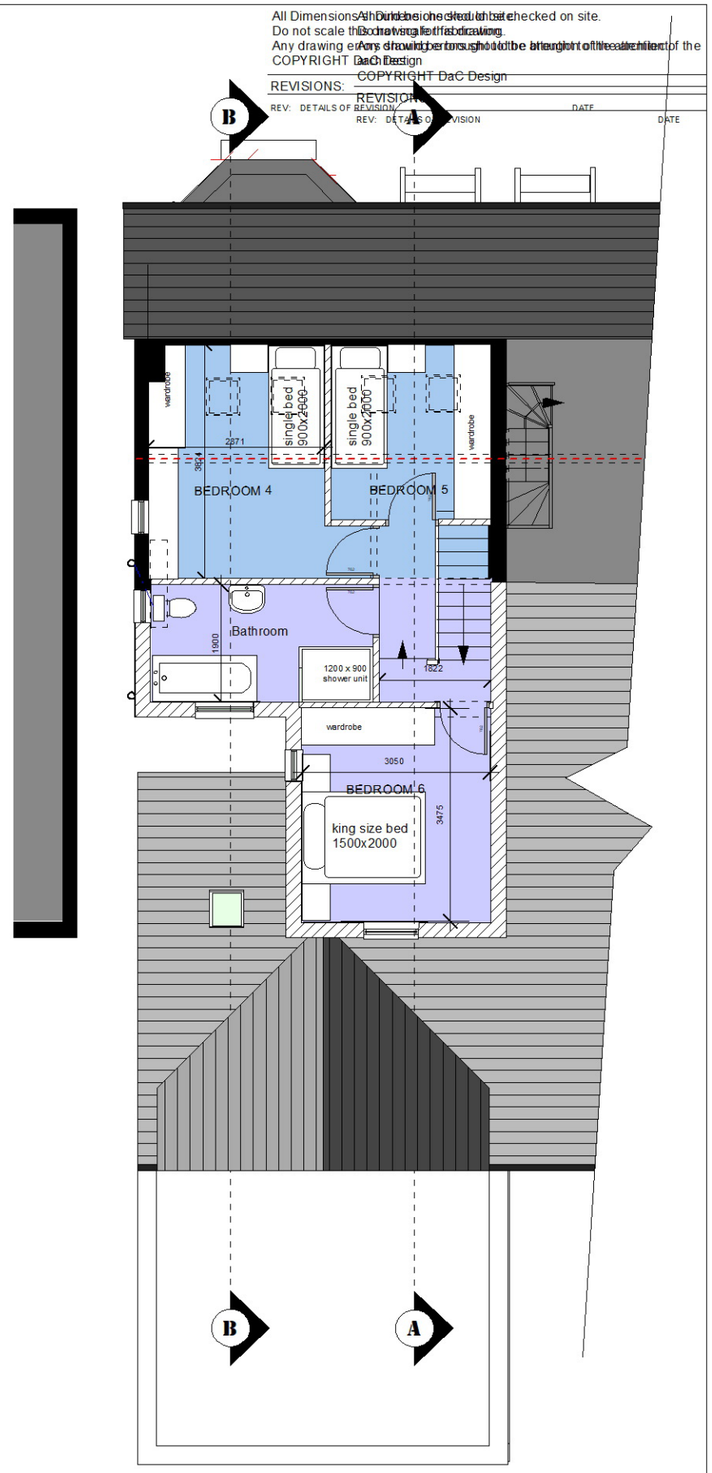


ATTIC FLOOR - PROPOSED

D@C DESIGN
ARCHITECTURE & PLANNING
0776 452 3545 0161 425 3934

| | |
|---|---|
| CLIENT: | Mr & Mrs Muj |
| SCALE: | 1:100 @ A3 |
| DATE: | 0ct 2023 |

DRAWING: FLOOR PLANS - AS PROPOSED

JOB TITLE: Remodel and Extension _ 258 Wellington Rd Sth, Stockport, SK2 6ND

P05